


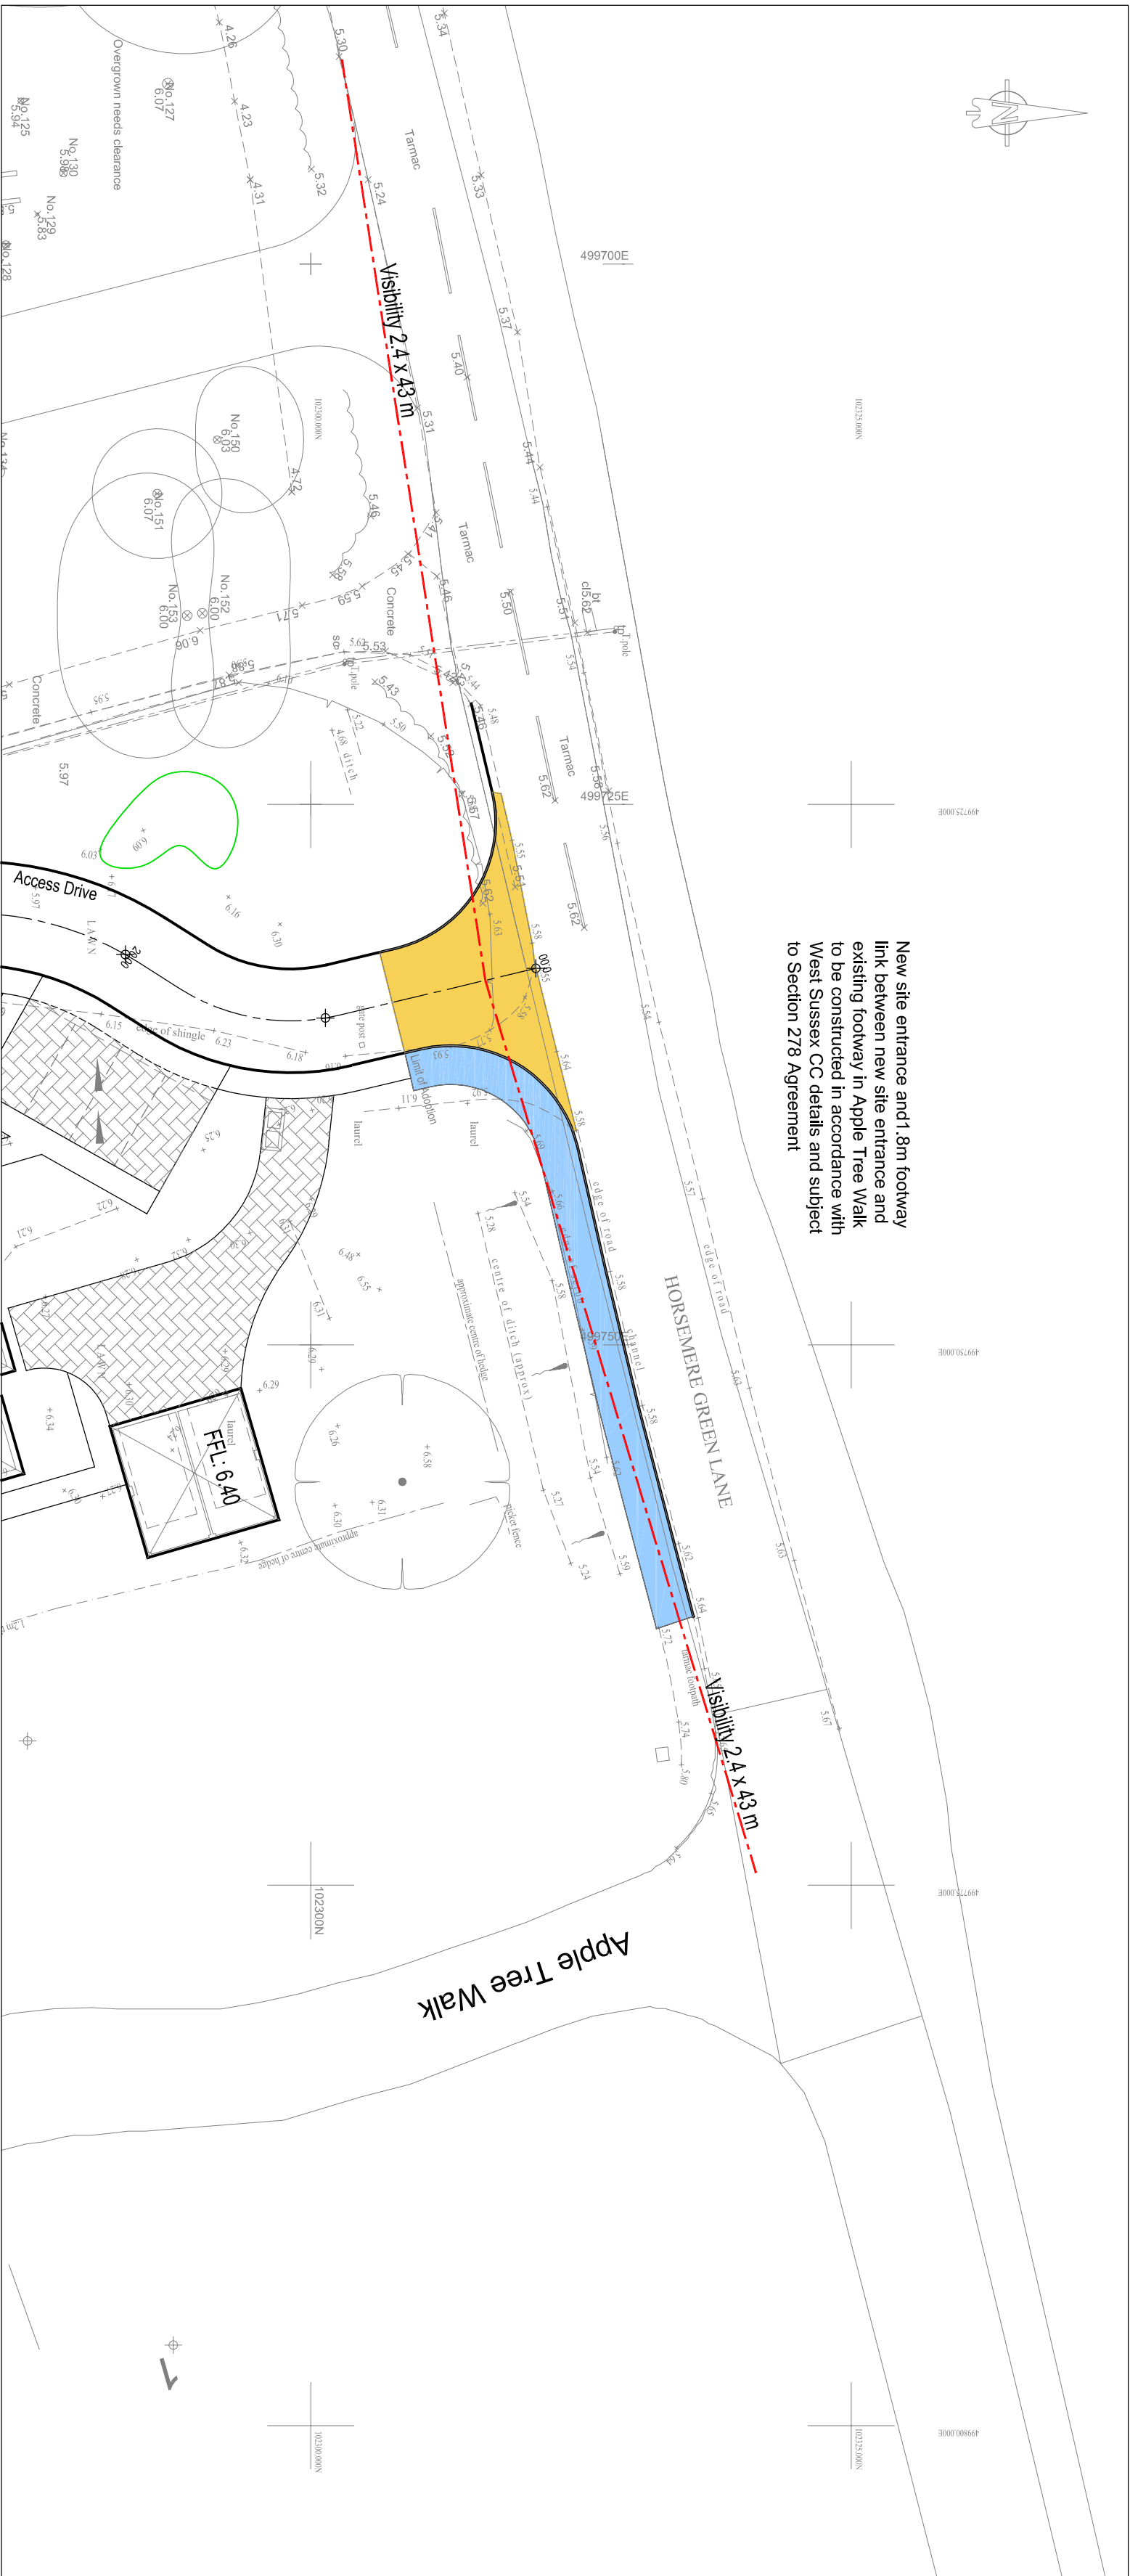

New site entrance and 8m footway link between new site entrance and existing footway in Apple Tree Walk to be constructed in accordance with West Sussex CC details and subject to Section 278 Agreement

Hatch Legend:

- Carriageway Section 278
- Footway Section 278

Notes:

- No works shall commence within the existing public highway until the Agreement is signed.
- All adoptable highway works to be carried out in accordance with the DfT Specification of Highway Works or as amended by the West Sussex County Council Standard Details (2019)



Rev. A		24.07.20	First Issue	KN
Rev.		Date	Details	Initials
Drawing Status				
INFORMATION FOR PLANNING				
Project				
LANGFORD				
HORSEMER GREEN LANE, CLIMPING				
Client				
MICHAEL HARTNETT EXECUTIVE HOMES				
KAZYS NARBUTAS CONSULTING Civil Engineering Consultant Unit 5B, Tamarac Court, Tamarac Farm, East Worthing, Bognor Regis, SO41 6DP Telephone: 01794 522003 Email: kazy@kazeng.co.uk				
Drawing Title				
Engineering Details				
S278 Proposals				
Drawn	Checked	Scales	Paper Size	Date
KN		1:250	A2	07.20
Job No.	Drawing No.	Revision		
KNC1933	S278-001	A		