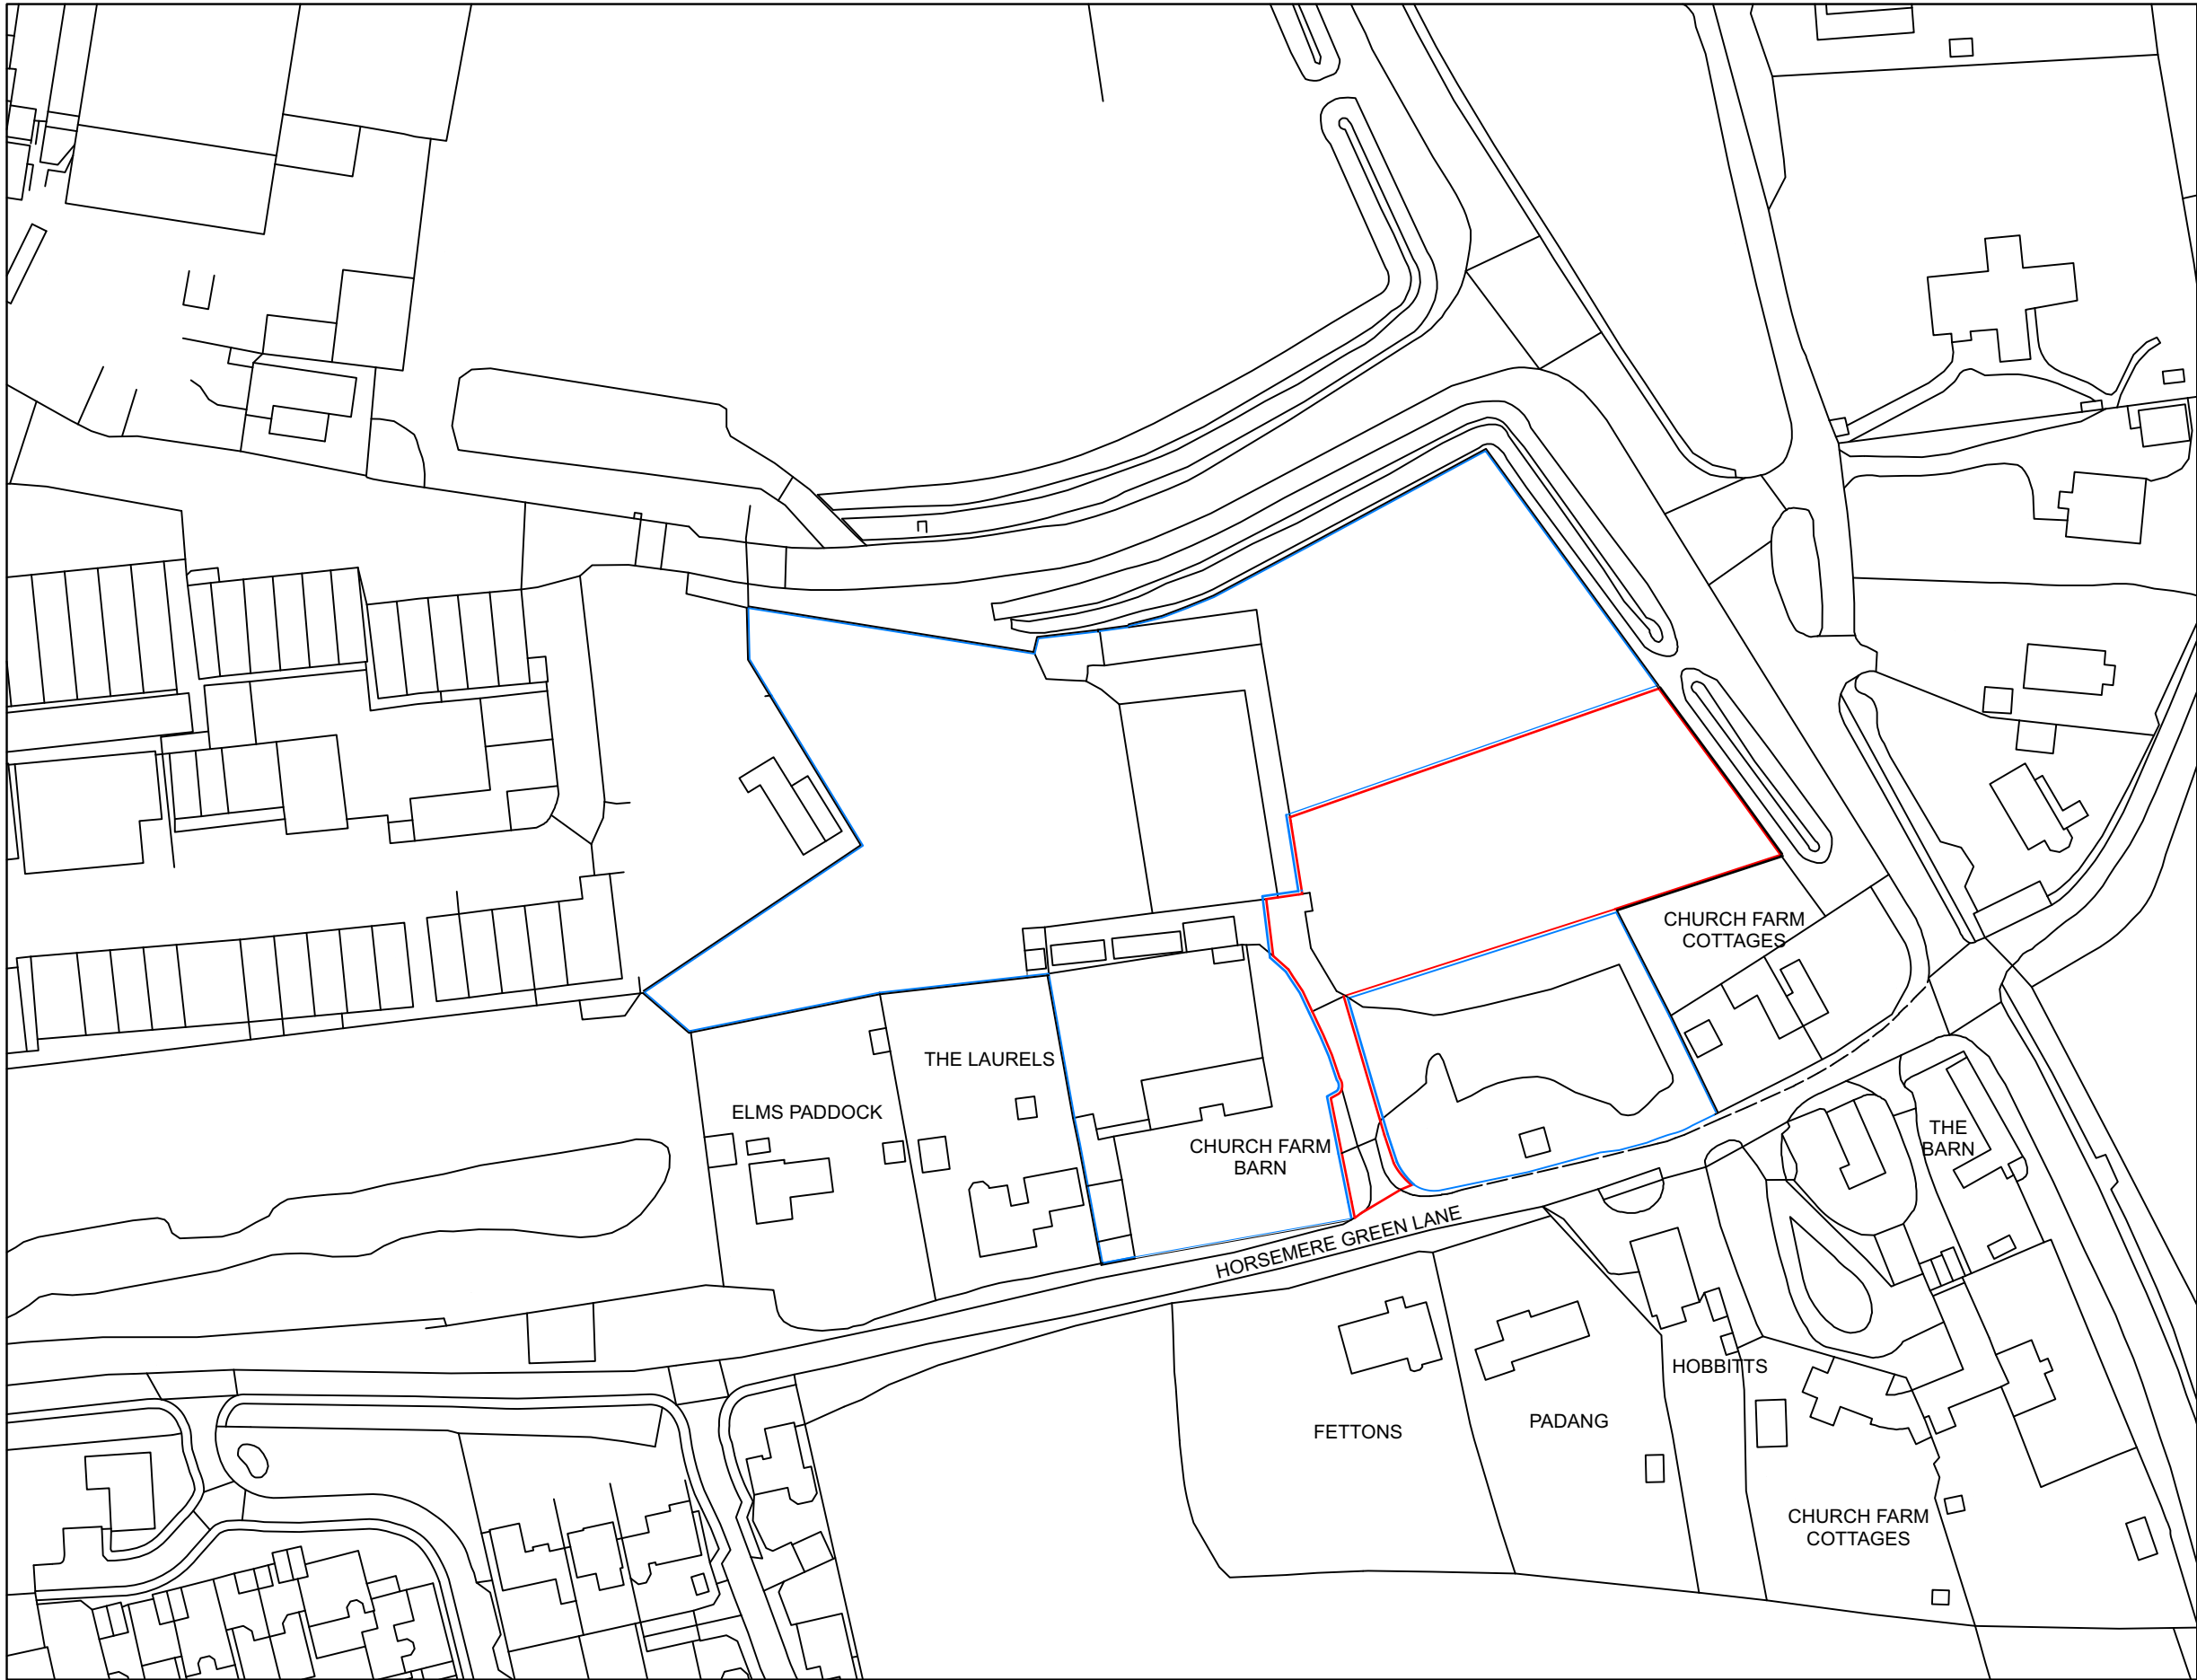


0m 10m 20m 30m 40m 50m

SCALE VERIFICATION BAR
SCALE 1:1250 @ A3

NOTES:
ALL DIMENSIONS MUST BE CHECKED ON SITE AND NOT
SCALED FROM THIS DRAWING

Date	Revisions

PLANS
ARCHITECTURAL DESIGN SHOP

PLANS
18 GODSTONE ROAD
CATERHAM
SURREY CR3 6RA
TEL: 01883 344415

Client

Job Title

'CHURCH FARM BARN',
HORSEMER GREEN LANE,
LITTLEHAMPTON,
WEST SUSSEX.
BN17 5QX.

LOCATION PLAN

Scale 1:1250 @ A3

Date NOV. 2021

Drwg. No.	Rev.
21/239 - 01	