




LONG SECTION AA

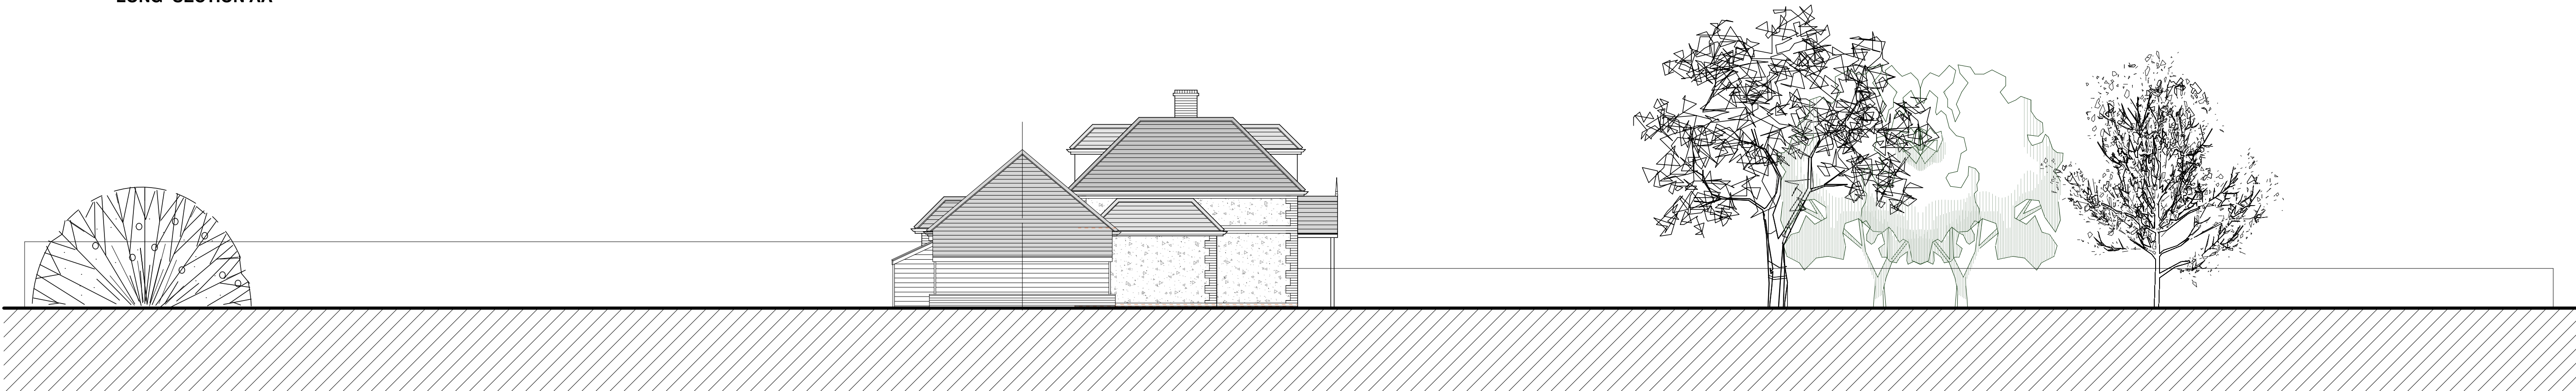

LONG SECTION BB

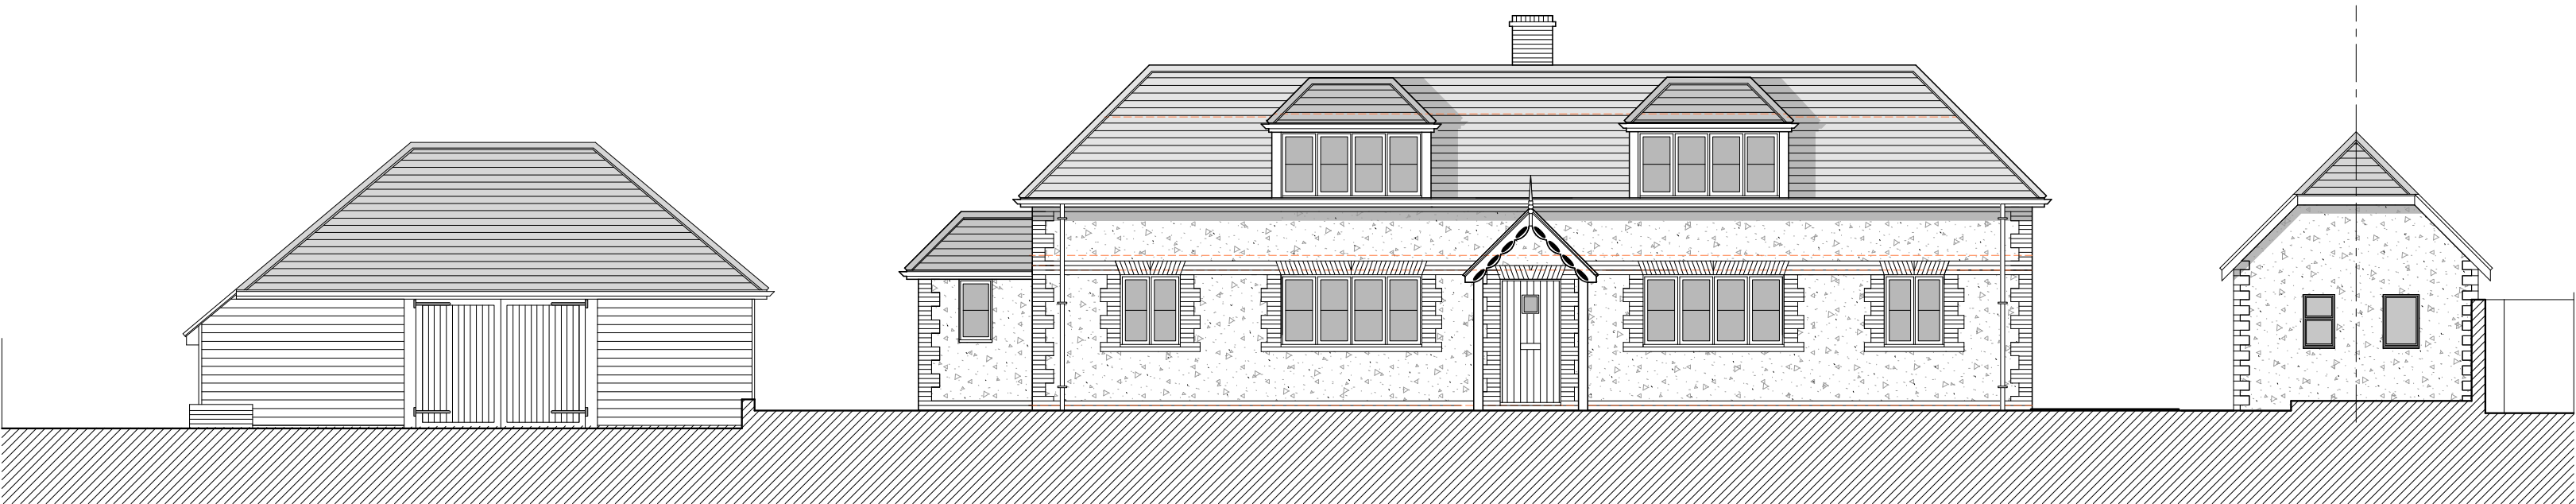

CROSS SECTION CC

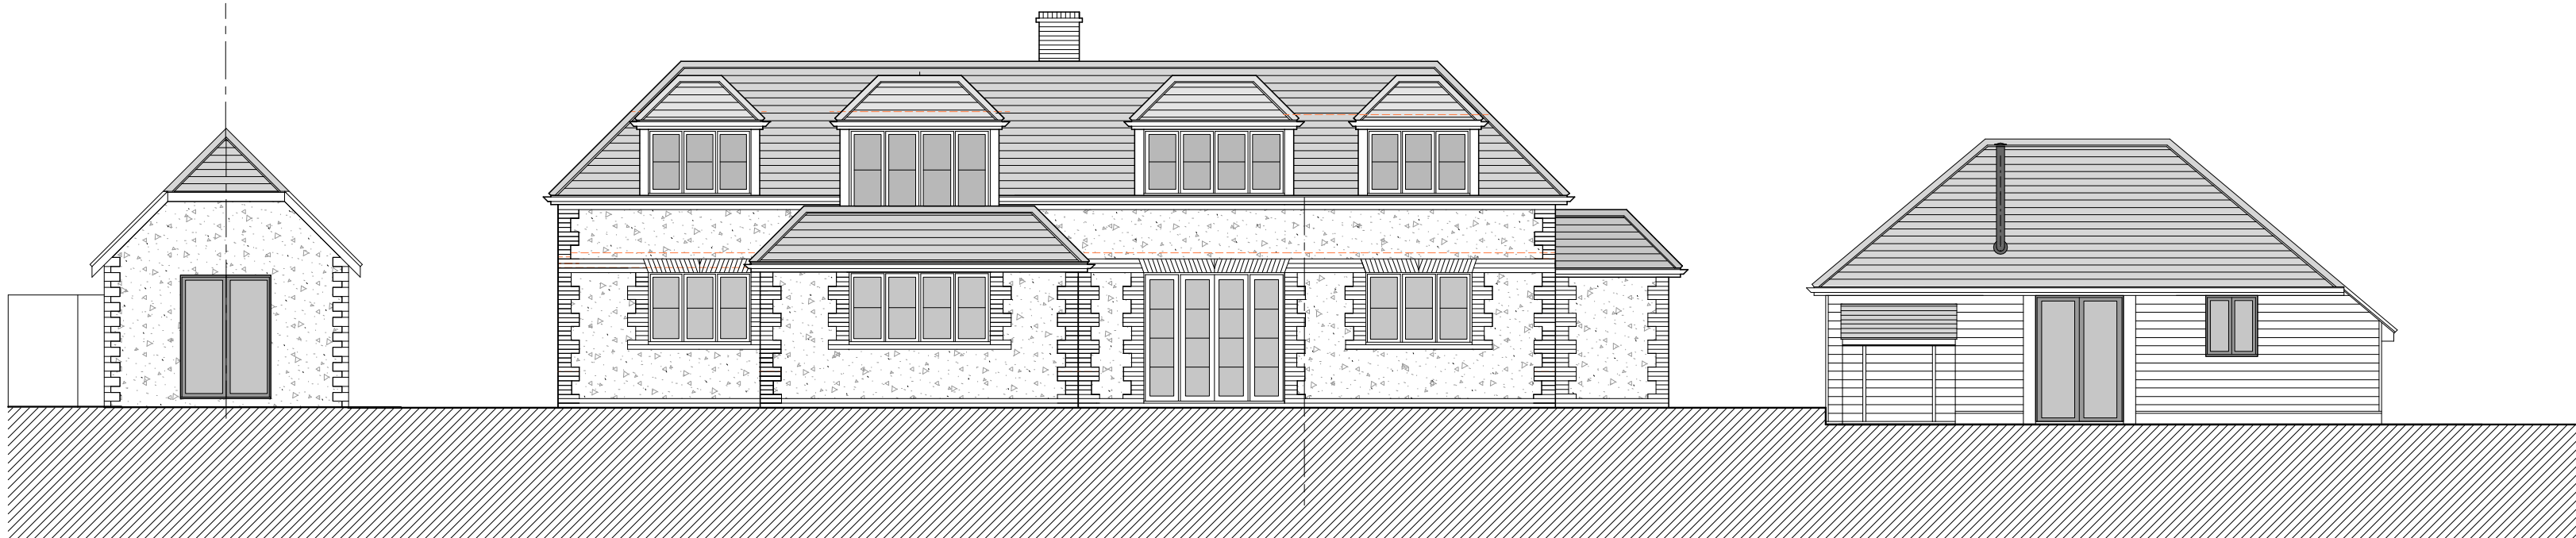

CROSS SECTION DD

REV.	DATE	NOTES	
CLIENT			
MR & MRS G. BOBBE.			
PROJECT			
ATHERINGTON LODGE, CLIMPING STREET, WEST SUSSEX, BN17 5RN.			
DRAWING TITLE			
PROPOSED SITE SECTIONS			
DRAWN	SCALE	DRAWING NO.	REV.
CHECKED	1:100 @ A1	518/19-07	
	DATE		
	NOV 2019		
DRAWINGS TO BE READ IN CONJUNCTION WITH RELEVANT DRAWINGS AND SPECIFICATIONS. DRAWING NOT TO BE SCALED. FIGURED DIMENSIONS ONLY. DRAWING NOT TO BE USED FOR LAND TRANSFER PURPOSES.			
FBD FULCRUM BUILDING DESIGN LTD. 9 HENEAGE STREET, SPITALFIELDS, LONDON, E1 5LJ. TEL: 023 667 1520 FAX: 020 7288 9181 E-MAIL: info@fbd-ibd.com www.fbd-ibd.com			