



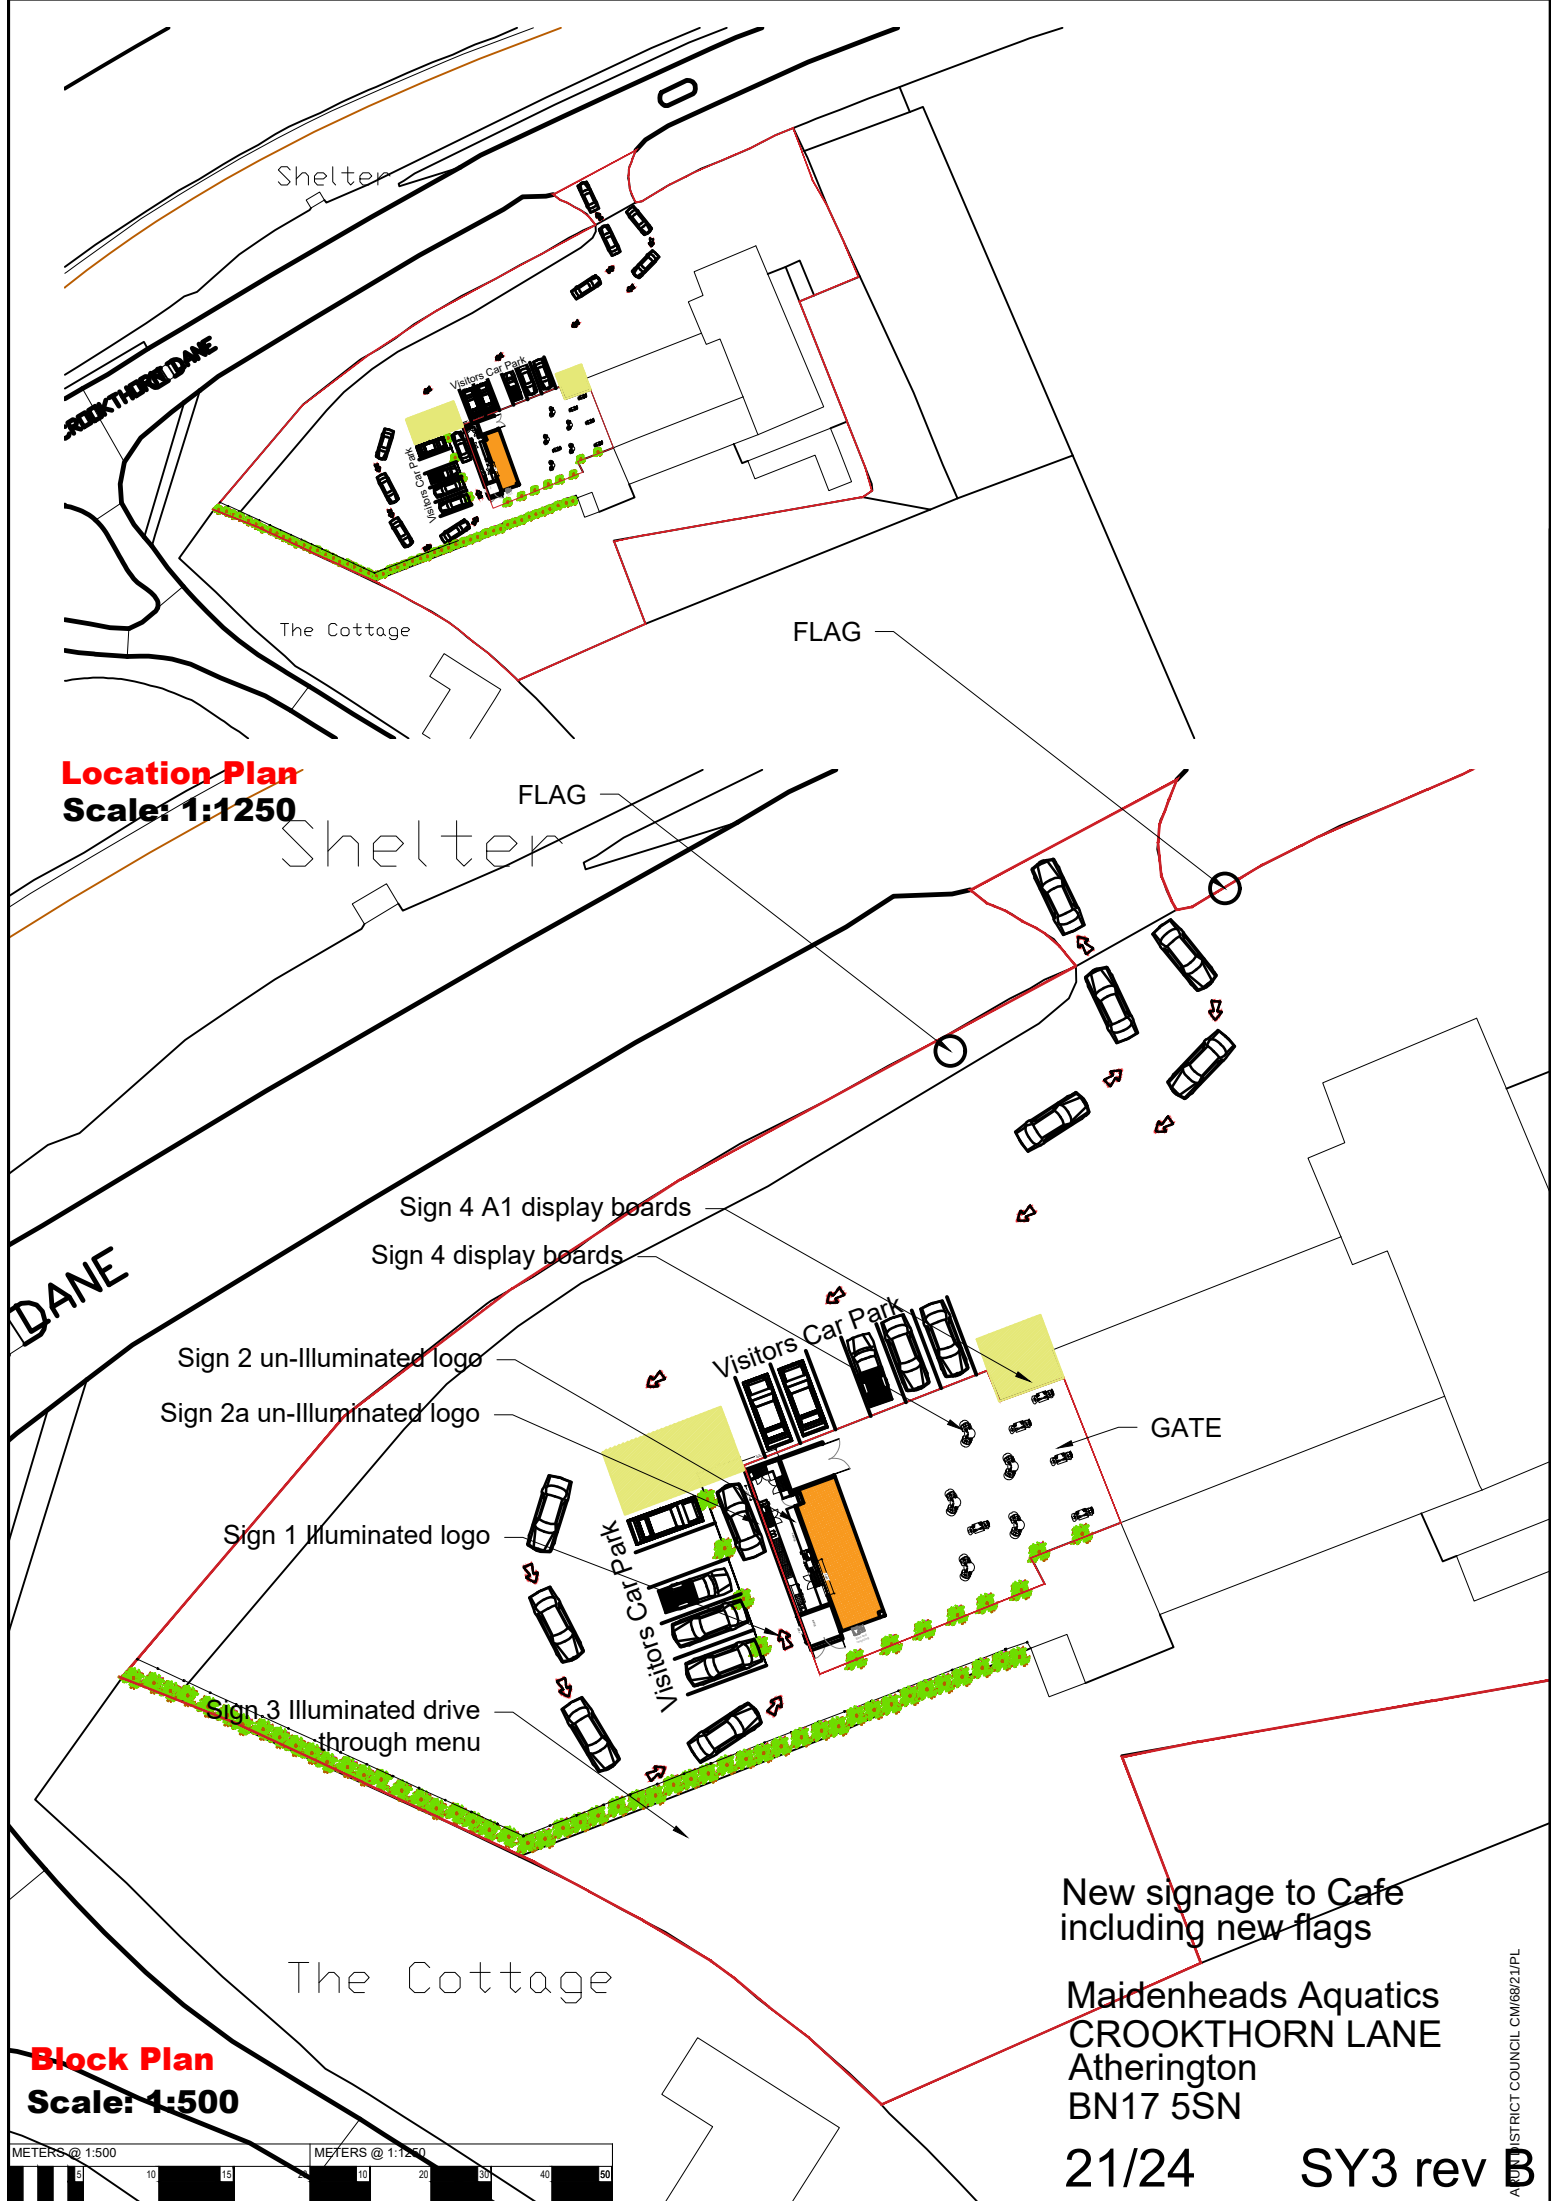

Location Plan
Scale: 1:1250

Block Plan
Scale: 1:500

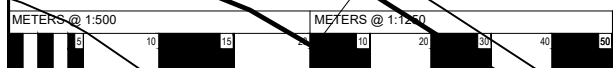

New signage to Cafe
including new flags

Maidenheads Aquatics
CROOKTHORN LANE
Atherington
BN17 5SN

21/24

SY3 rev B