


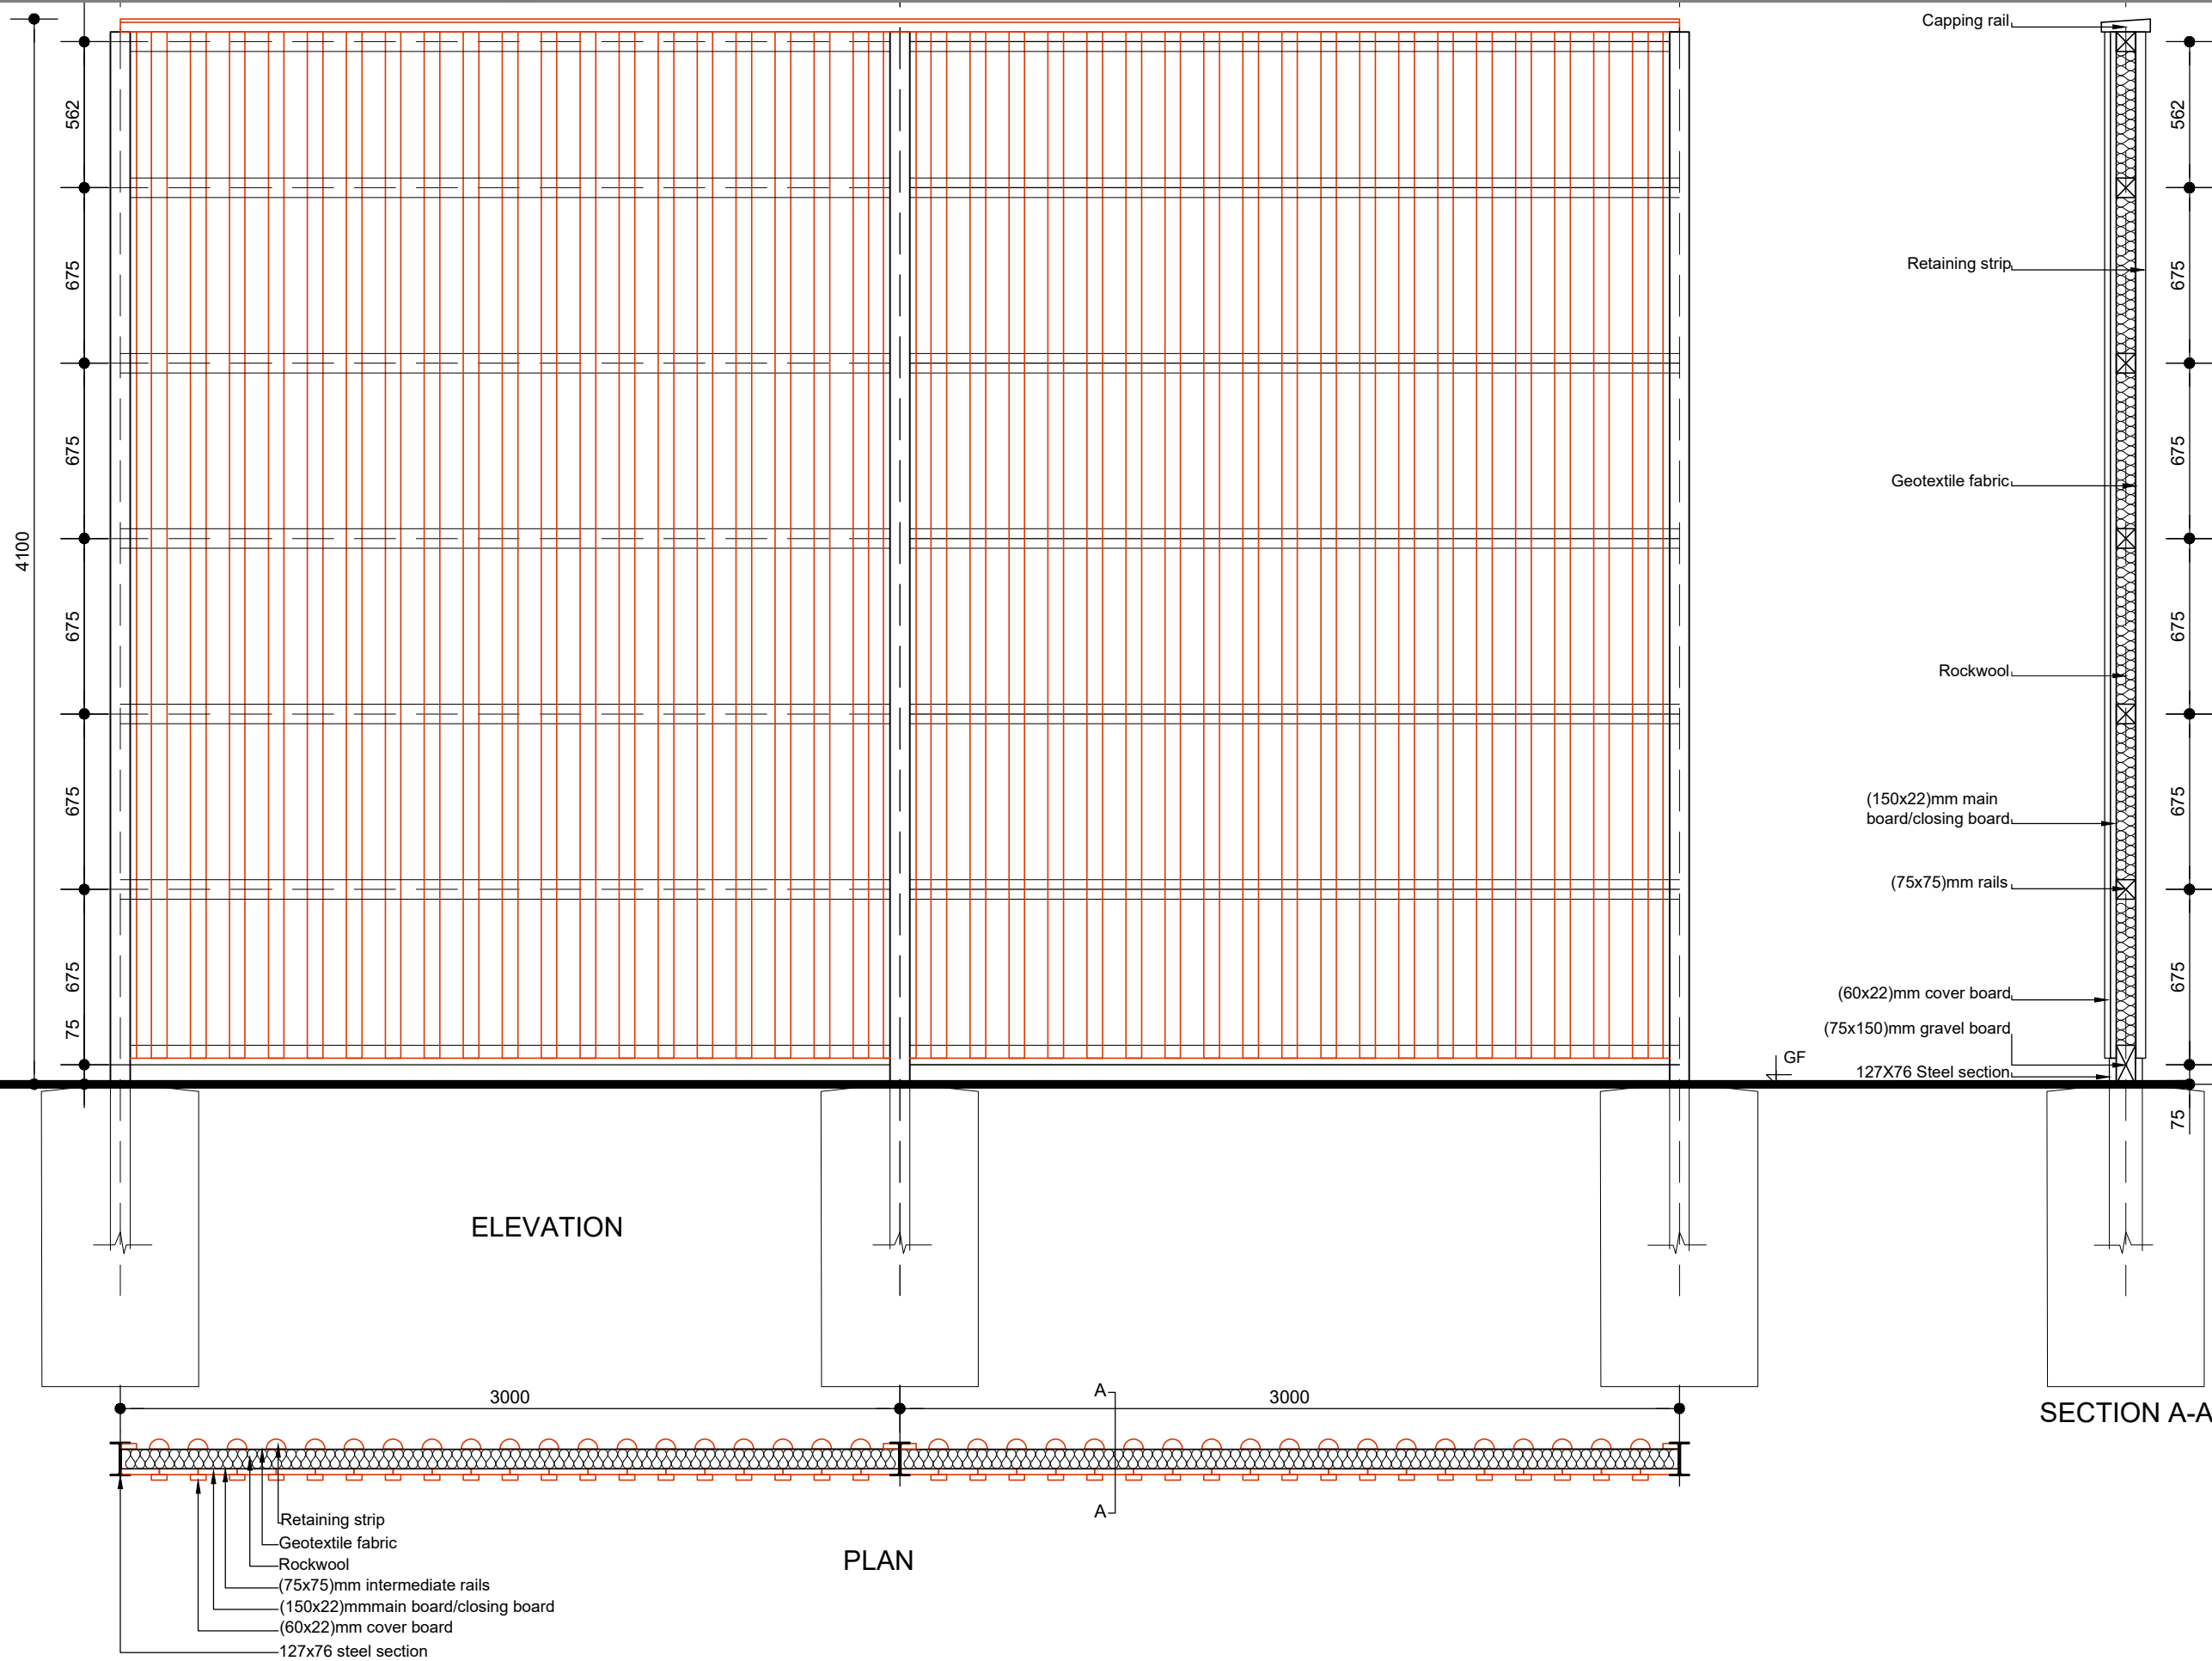

Conrad Energy, Suites D & E,
Windrush Ct, Blacklands Way, Abingdon, OX14 1SY
Tel: 01235 427290

ALL DIMENSIONS TO BE CHECKED ON SITE.
WORK TO FIGURED DIMENSIONS ONLY.
REPORT DISCREPANCIES TO CEL AT ONCE BEFORE PROCEEDING
COPYRIGHT ACT APPLIES

Planning



Rev.	
.	.
.	.
.	.
.	.

Date.	By.
.	.
.	.
.	.
.	.

Project Title:
STANDARD DETAIL

Drawing Title:
TIMBER ACOUSTIC FENCE

Scale: 1:25 @ A3
Date: August 2021
Drawing No:
CEL-STD-AF-730
Plot date: 23-Aug-21

Drawn: ST
Checked: JS
Rev: