

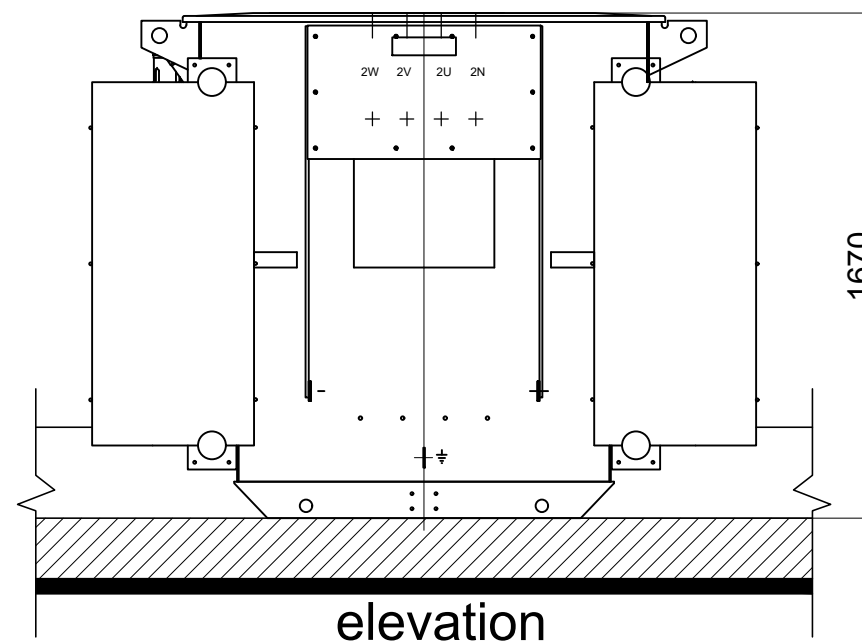
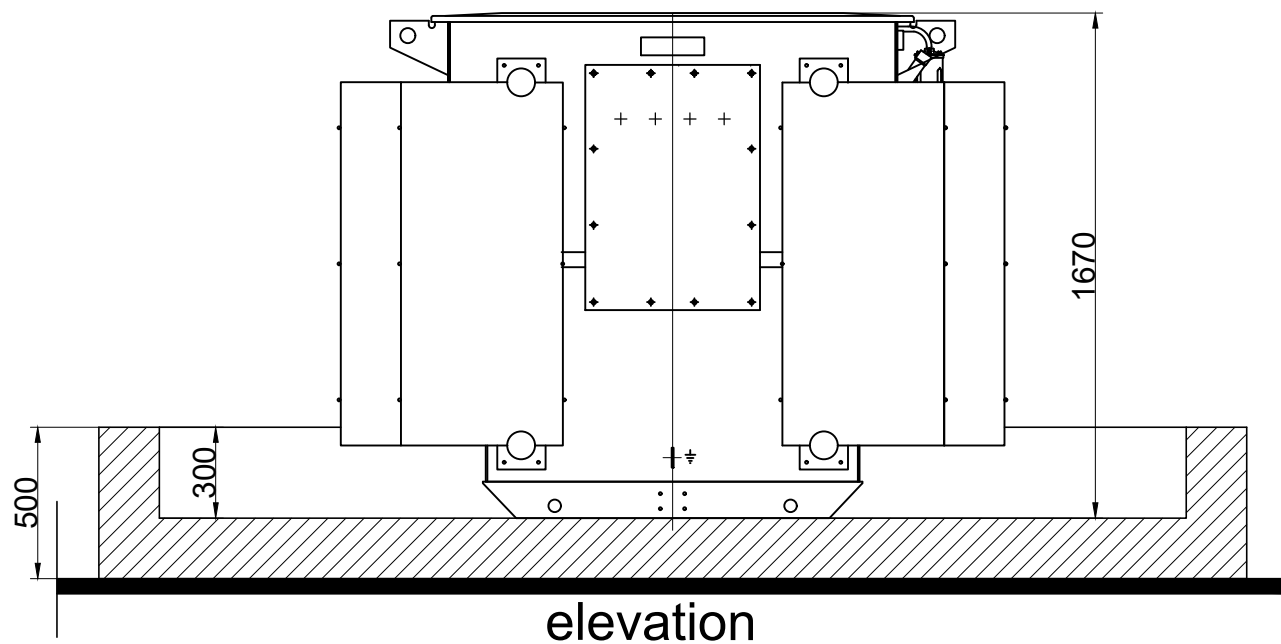
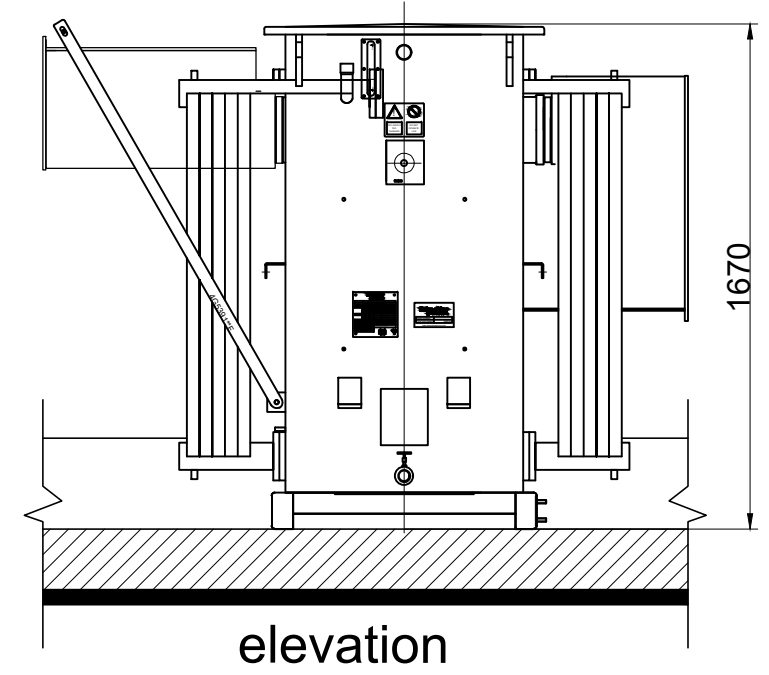


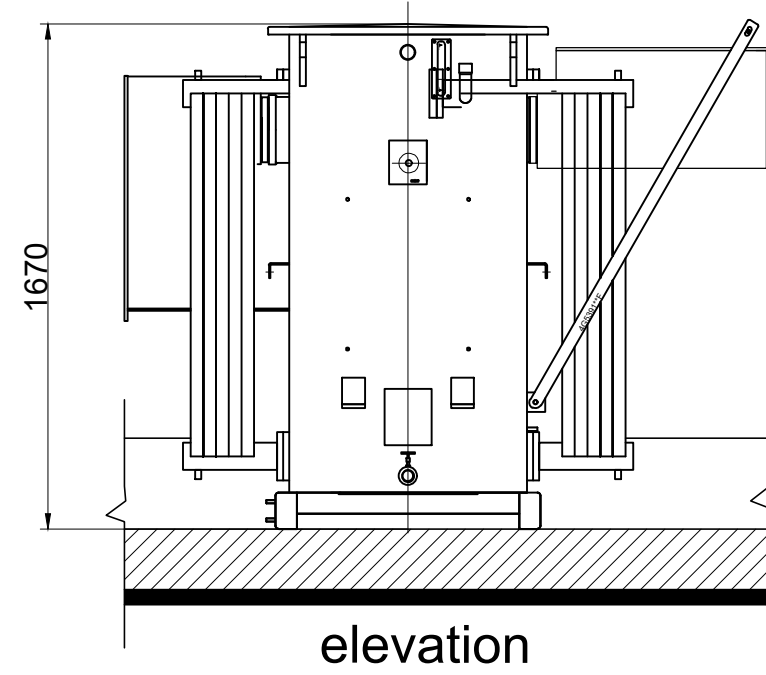

PAINT FINISH:
TO LTSC 1a - TO BS 381C COLOUR REF.632
DARK ADMILITARY GREY

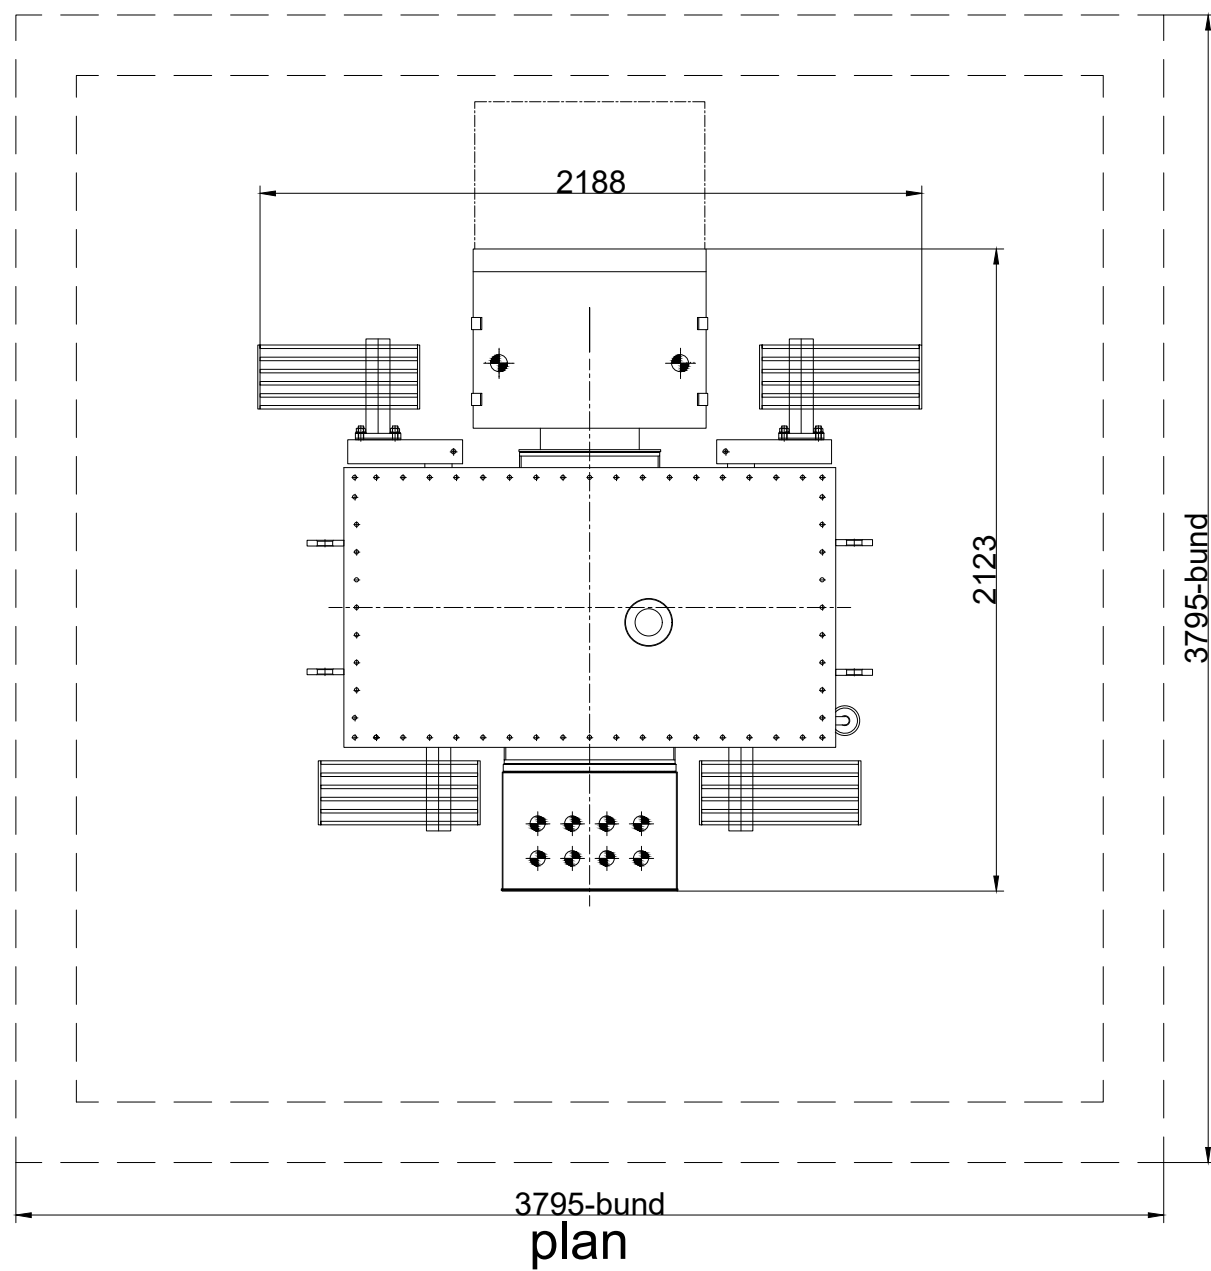

Conrad Energy, Suites D & E,
Windrush Ct, Blacklands Way, Abingdon, OX14 1SY
Tel: 01235 427290

ALL DIMENSIONS TO BE CHECKED ON SITE.
WORK TO FIGURED DIMENSIONS ONLY.
REPORT DISCREPANCIES TO CEL AT ONCE BEFORE PROCEEDING
COPYRIGHT ACT APPLIES

Planning

Rev.
.
.
.
.

Date. By.
.
.
.
.

Project Title:
STANDARD DETAIL

Drawing Title:
Transformer

Scale: 1:25 @ A3
Date: August 2021
Drawing No:
Plot date: 22-Aug-21

Drawn: ST
Checked: JS
Rev:

CEL-STD-TX-160