


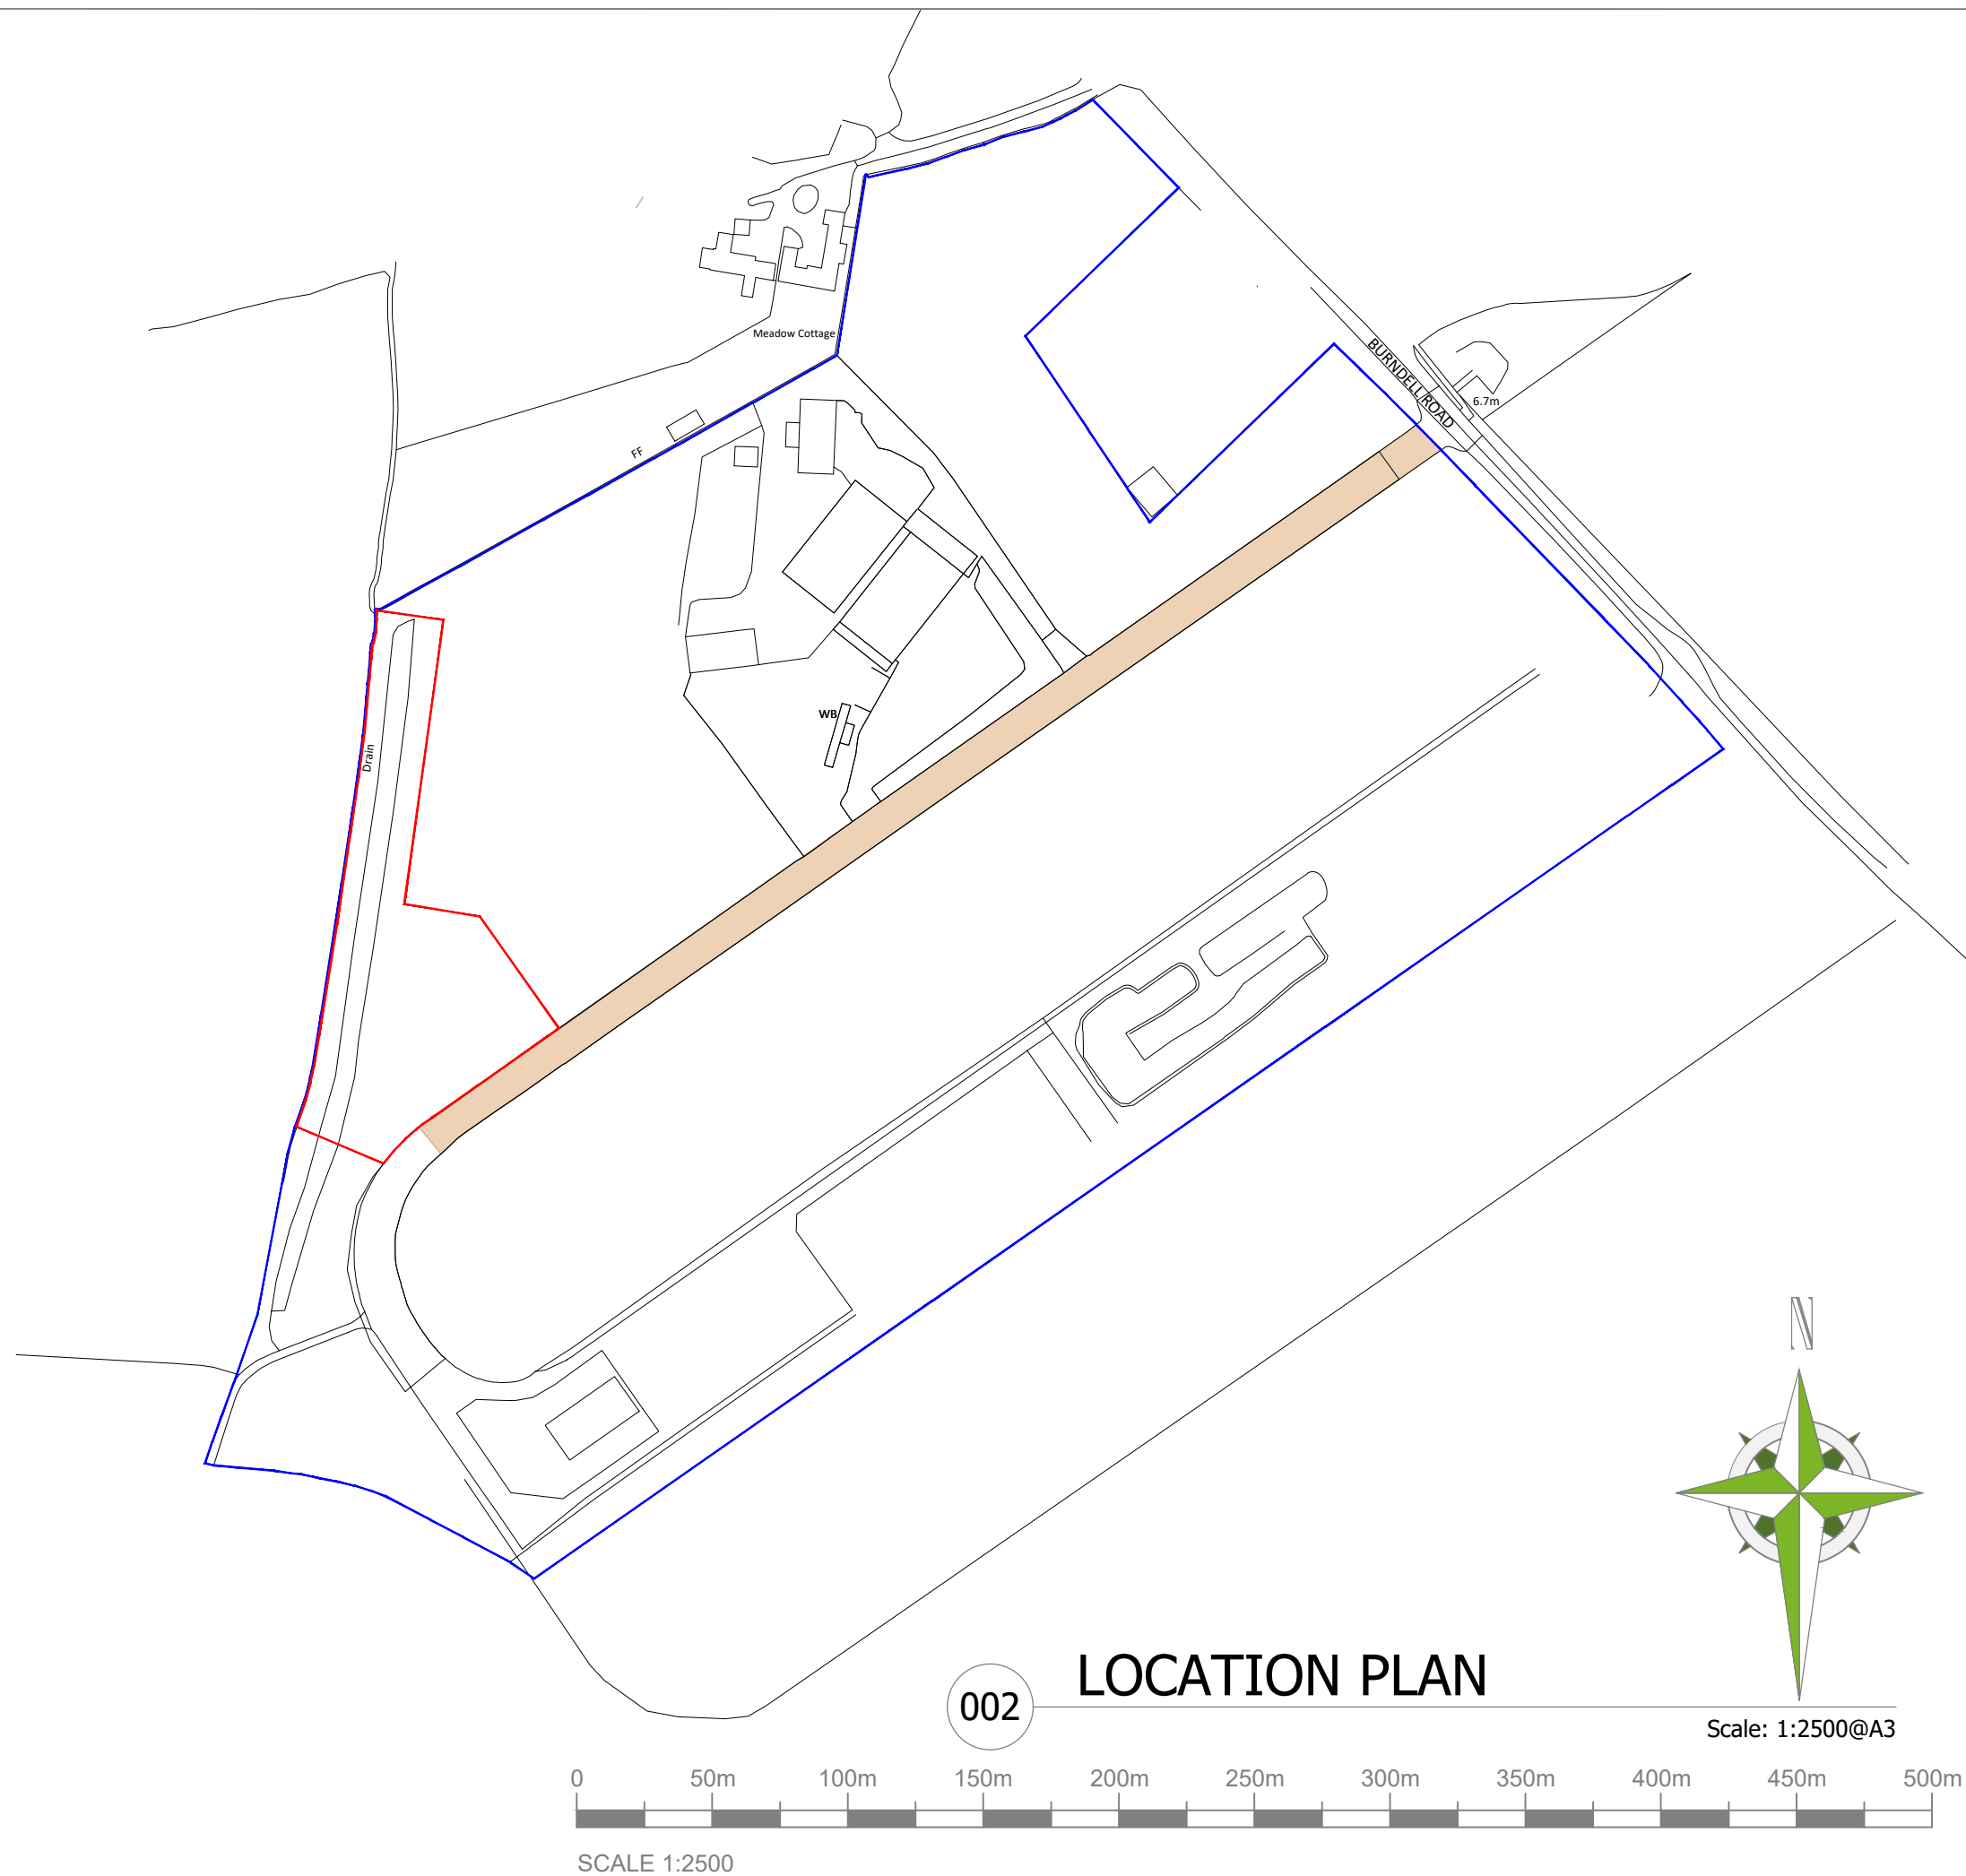

PLANNING PLAN

LEGEND:

- LANDLORDS PROPERTY
- PROPOSED PLANNING BOUNDARY
- EXISTING ACCESS TRACK/ROAD

rev	revision notes	date
REVISIONS		

Planning

ALL DIMENSIONS TO BE CHECKED ON SITE
WORK TO FIGURED DIMENSIONS ONLY
REPORT DISCREPANCIES TO CONRAD ENERGY LTD
AT ONCE BEFORE PROCEEDING
COPYRIGHT ACT APPLIES



CONRAD ENERGY LIMITED
UNITS D & E, WINDRUSH COURT, BLACKLANDS WAY, ABINGDON OX14 1SY
T: 01865 338166 E: info@conradenergy.co.uk W: www.conradenergy.co.uk

Project Title:
GENERATION COMPOUND
LAND-OFF BURDELL ROAD
CLIMPING, FORD ARUN
498487, 102440

Drawing Title:
LOCATION
PLAN

Scale @A3: 1:2500	Date: 20.10.2021
Drawn: ST	Checked: JC
Drawing No: 20014-LP-002	Rev: -