

DINING ROOM
SINGLE STORY


CHURCH HOUSE,
CHURCH LANE,
CLIMPING, SUSSEX
BN17 5RB

①

INTERNAL DIMENSIONS

15-2-2006

Scale 1:40

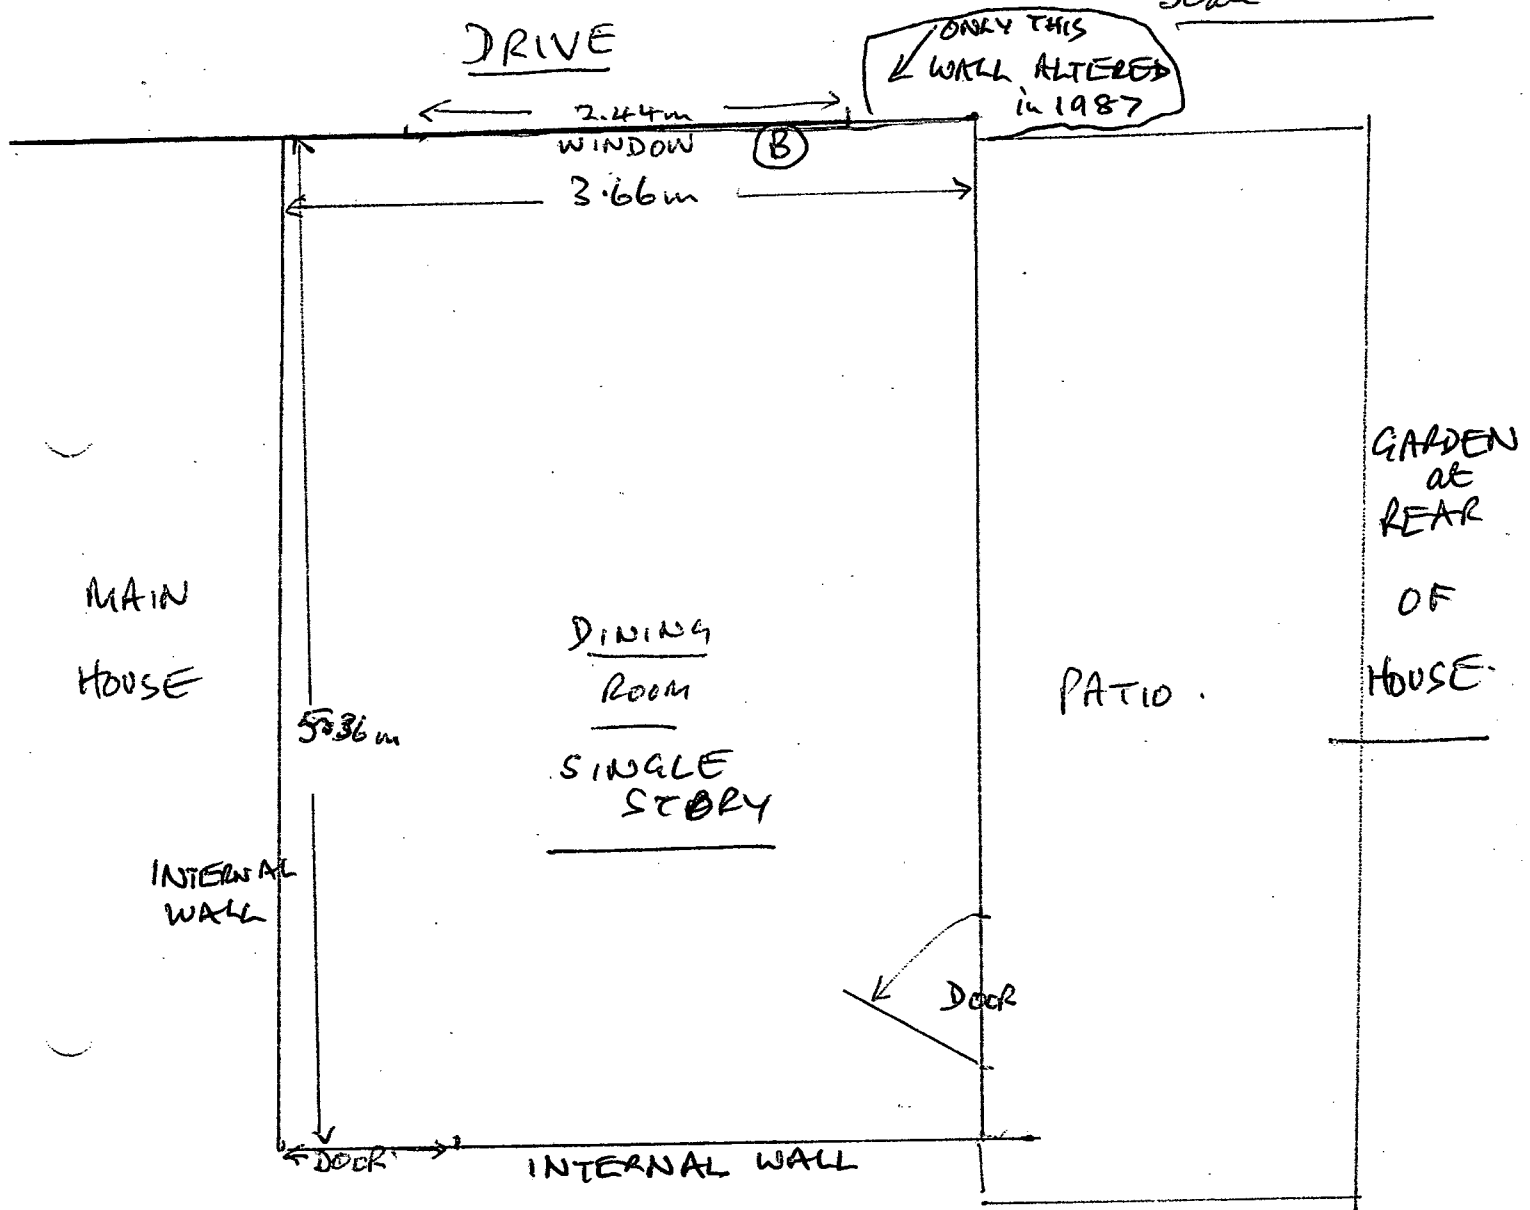

ARUN DISTRICT COUNCIL

No. CM 6 06 L

RECEIVED

9/6/06