

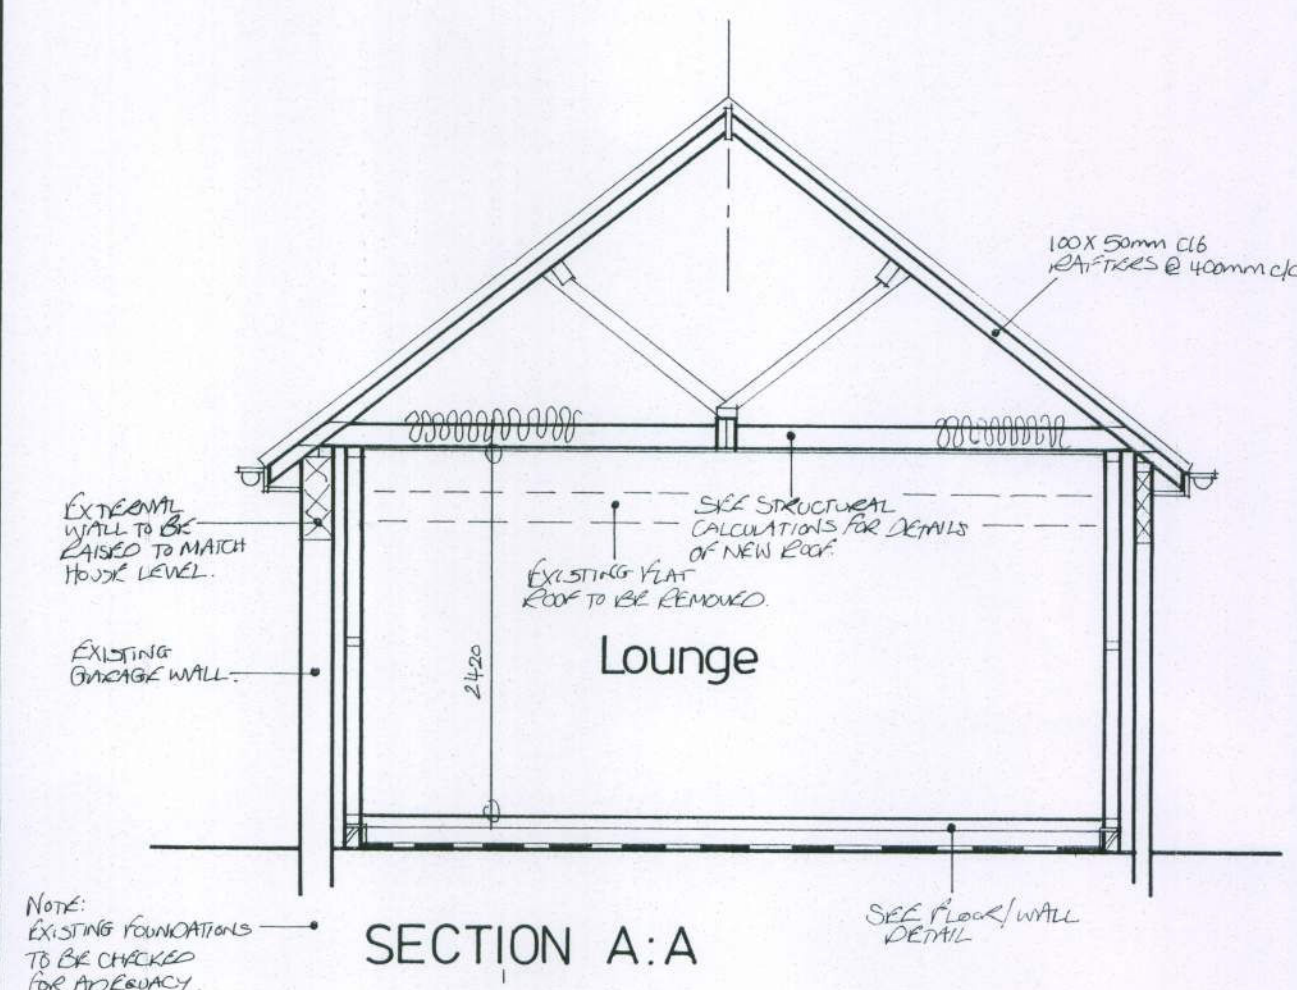
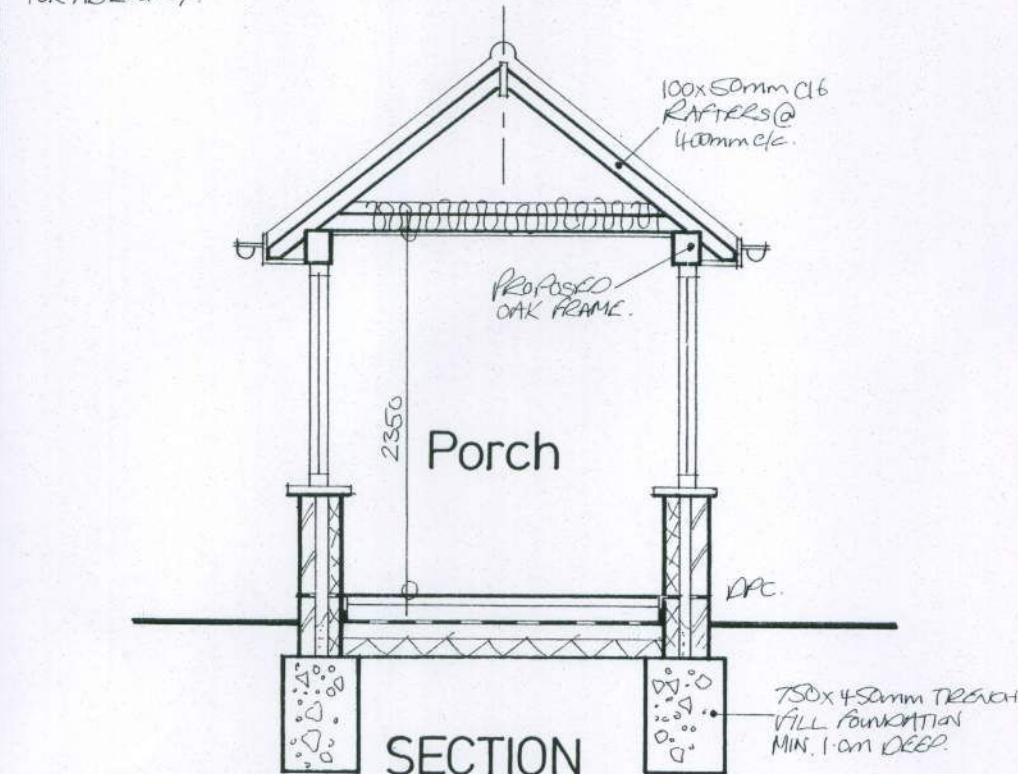
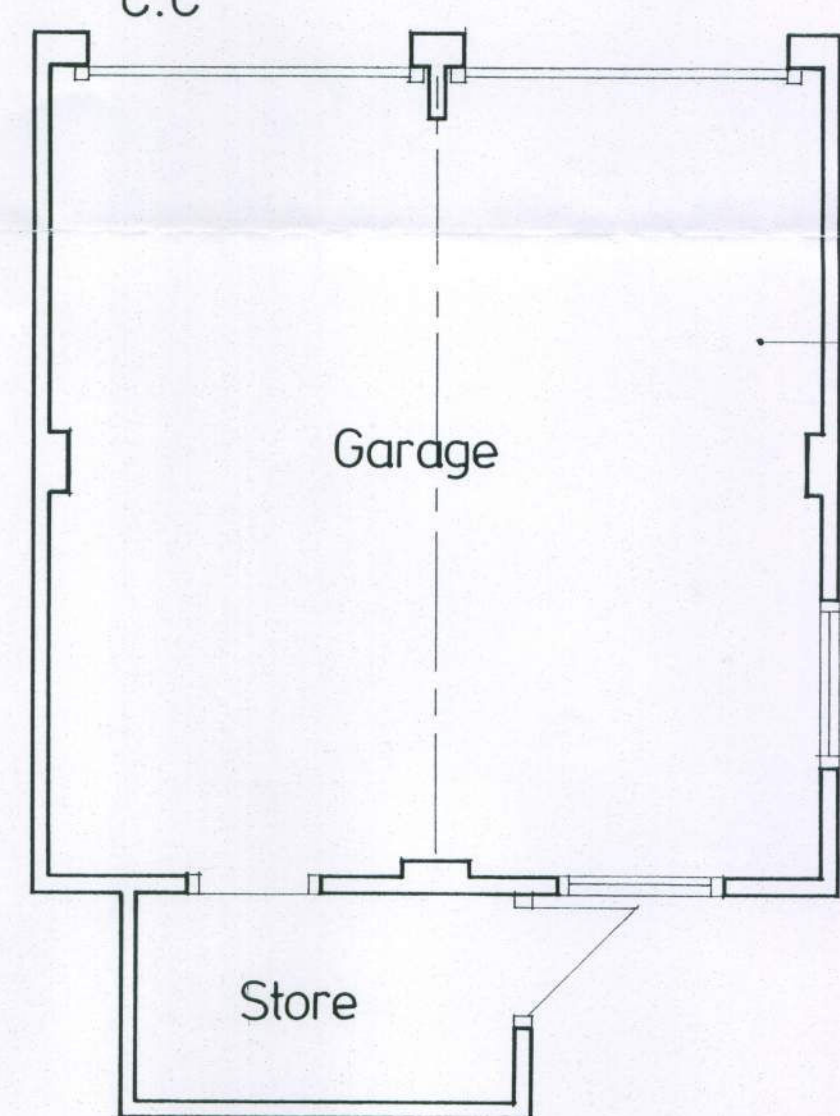
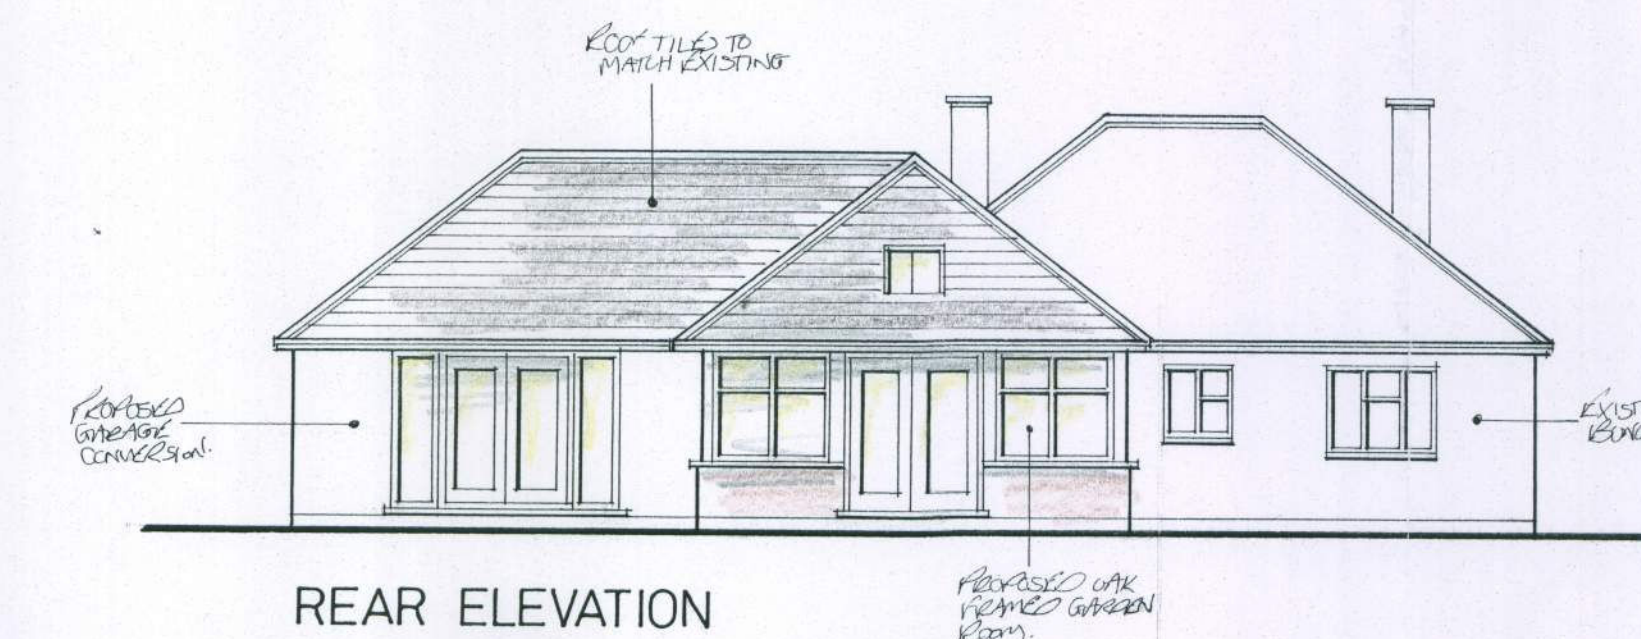
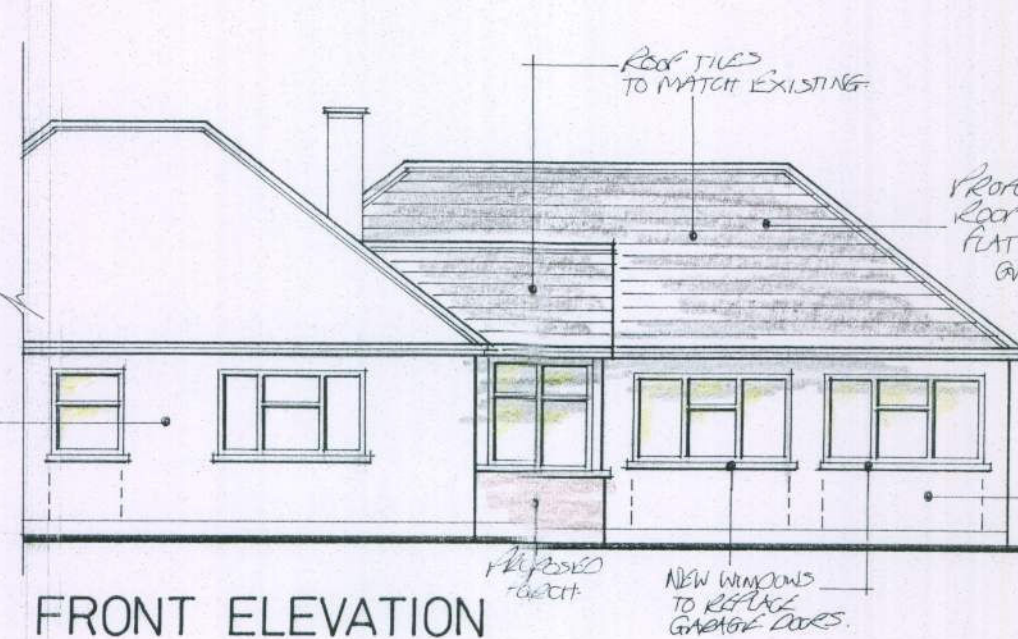
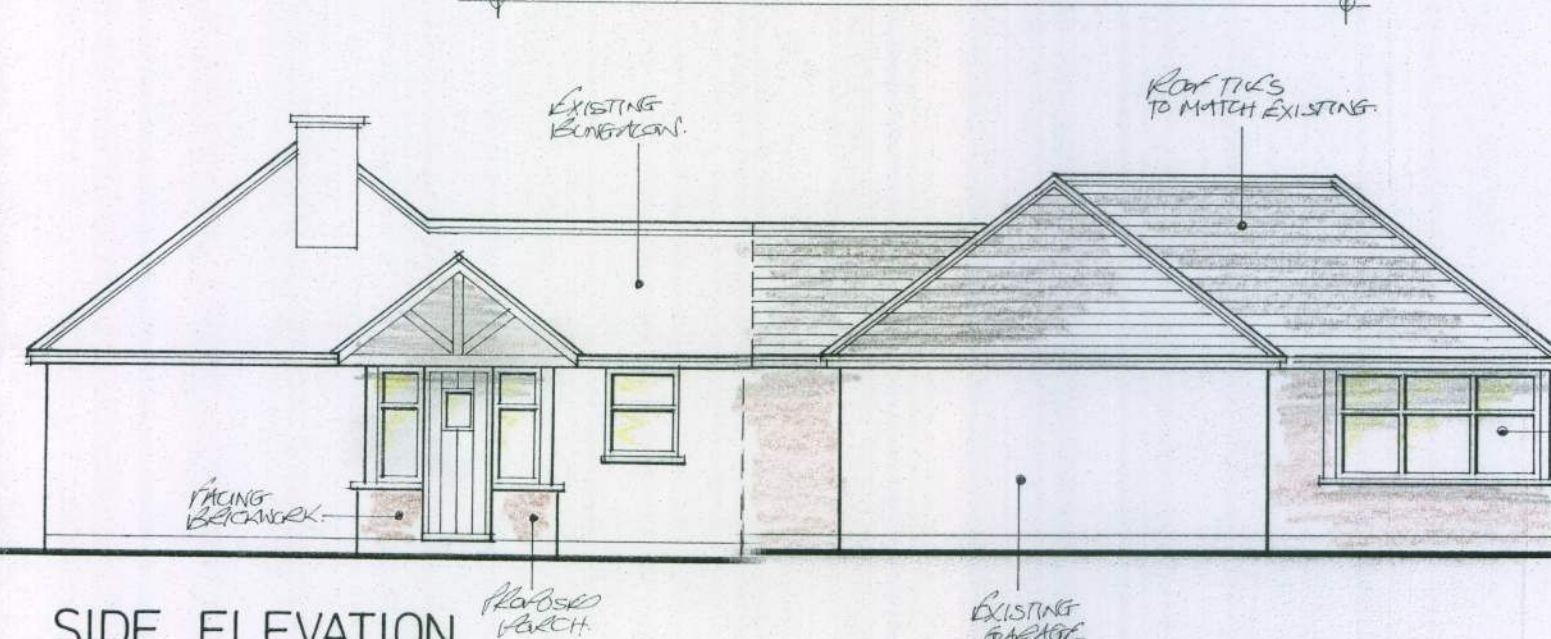
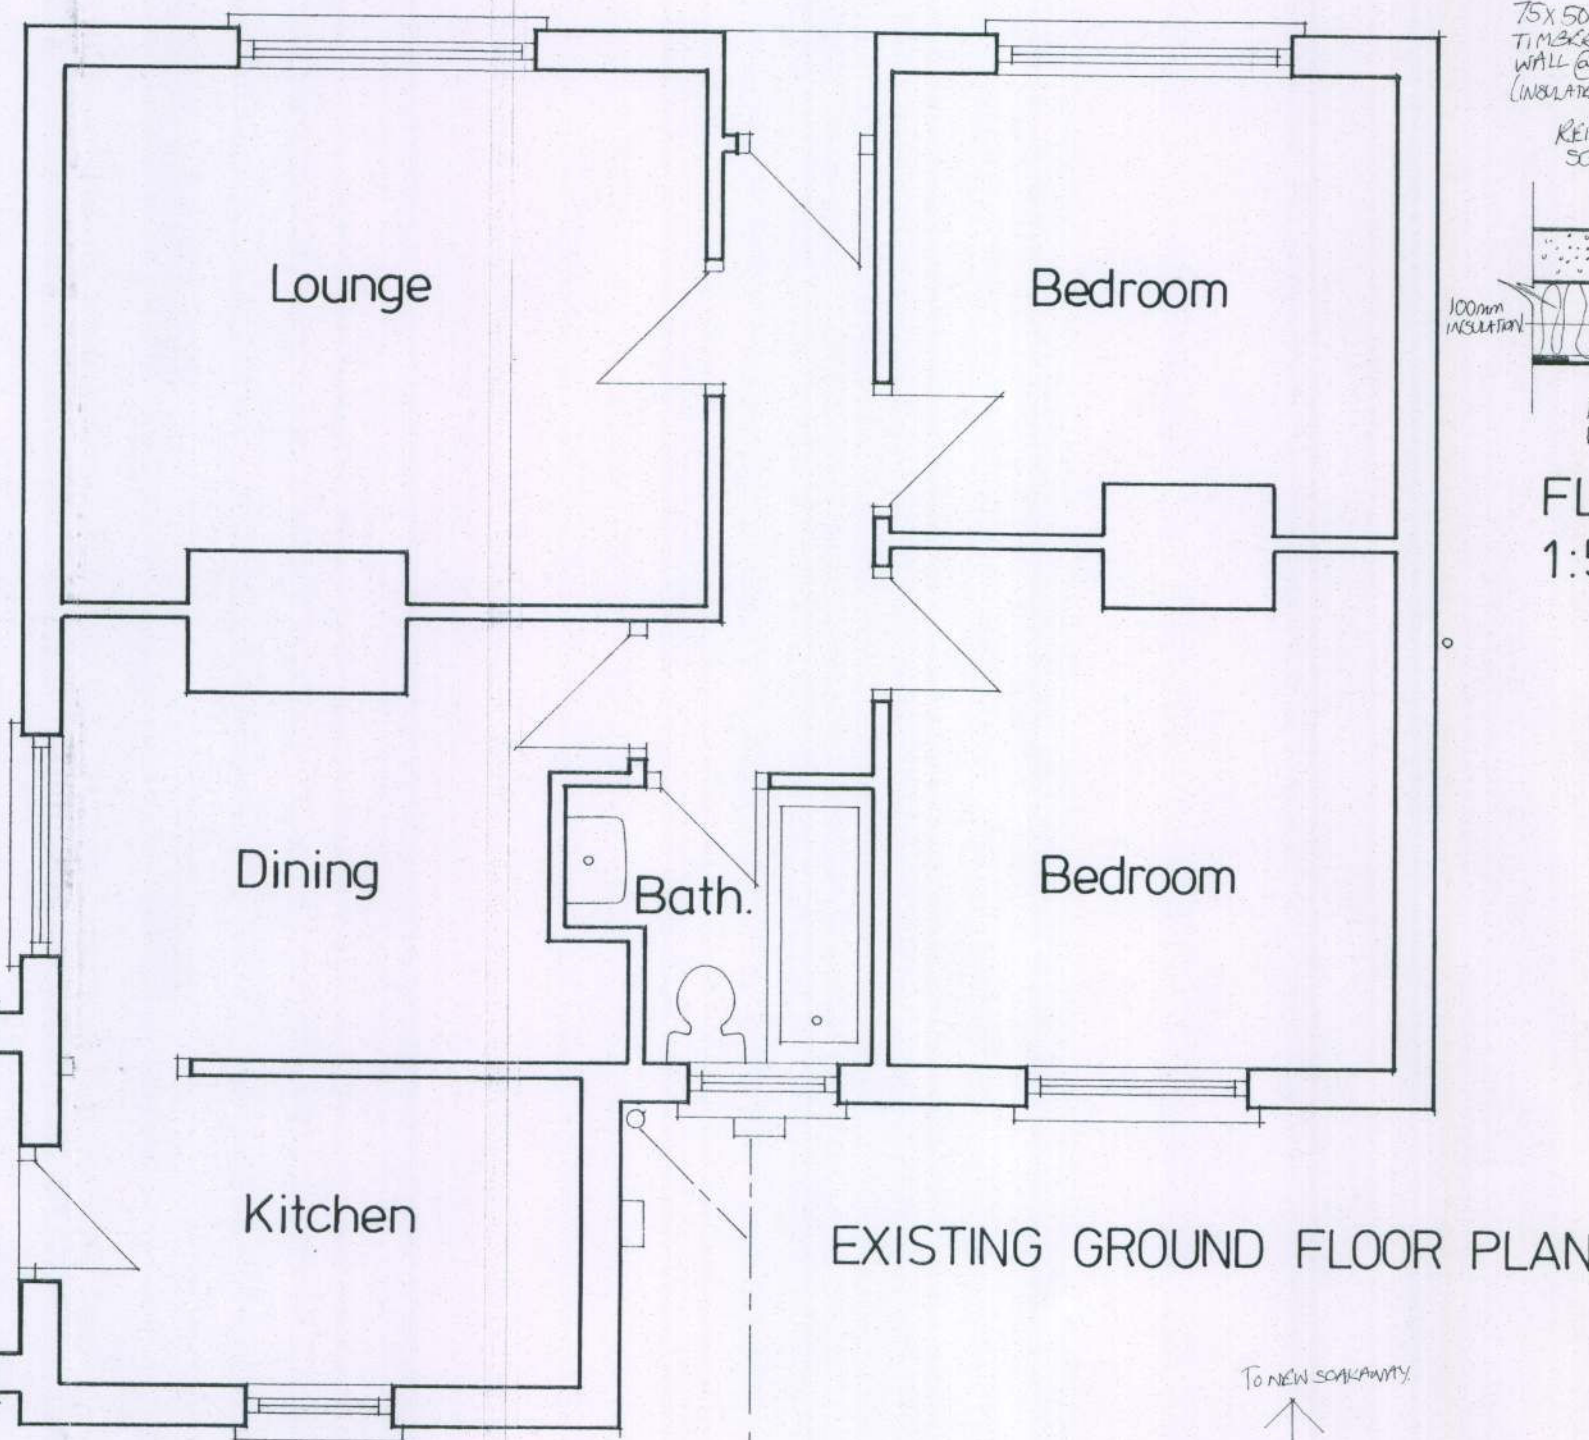
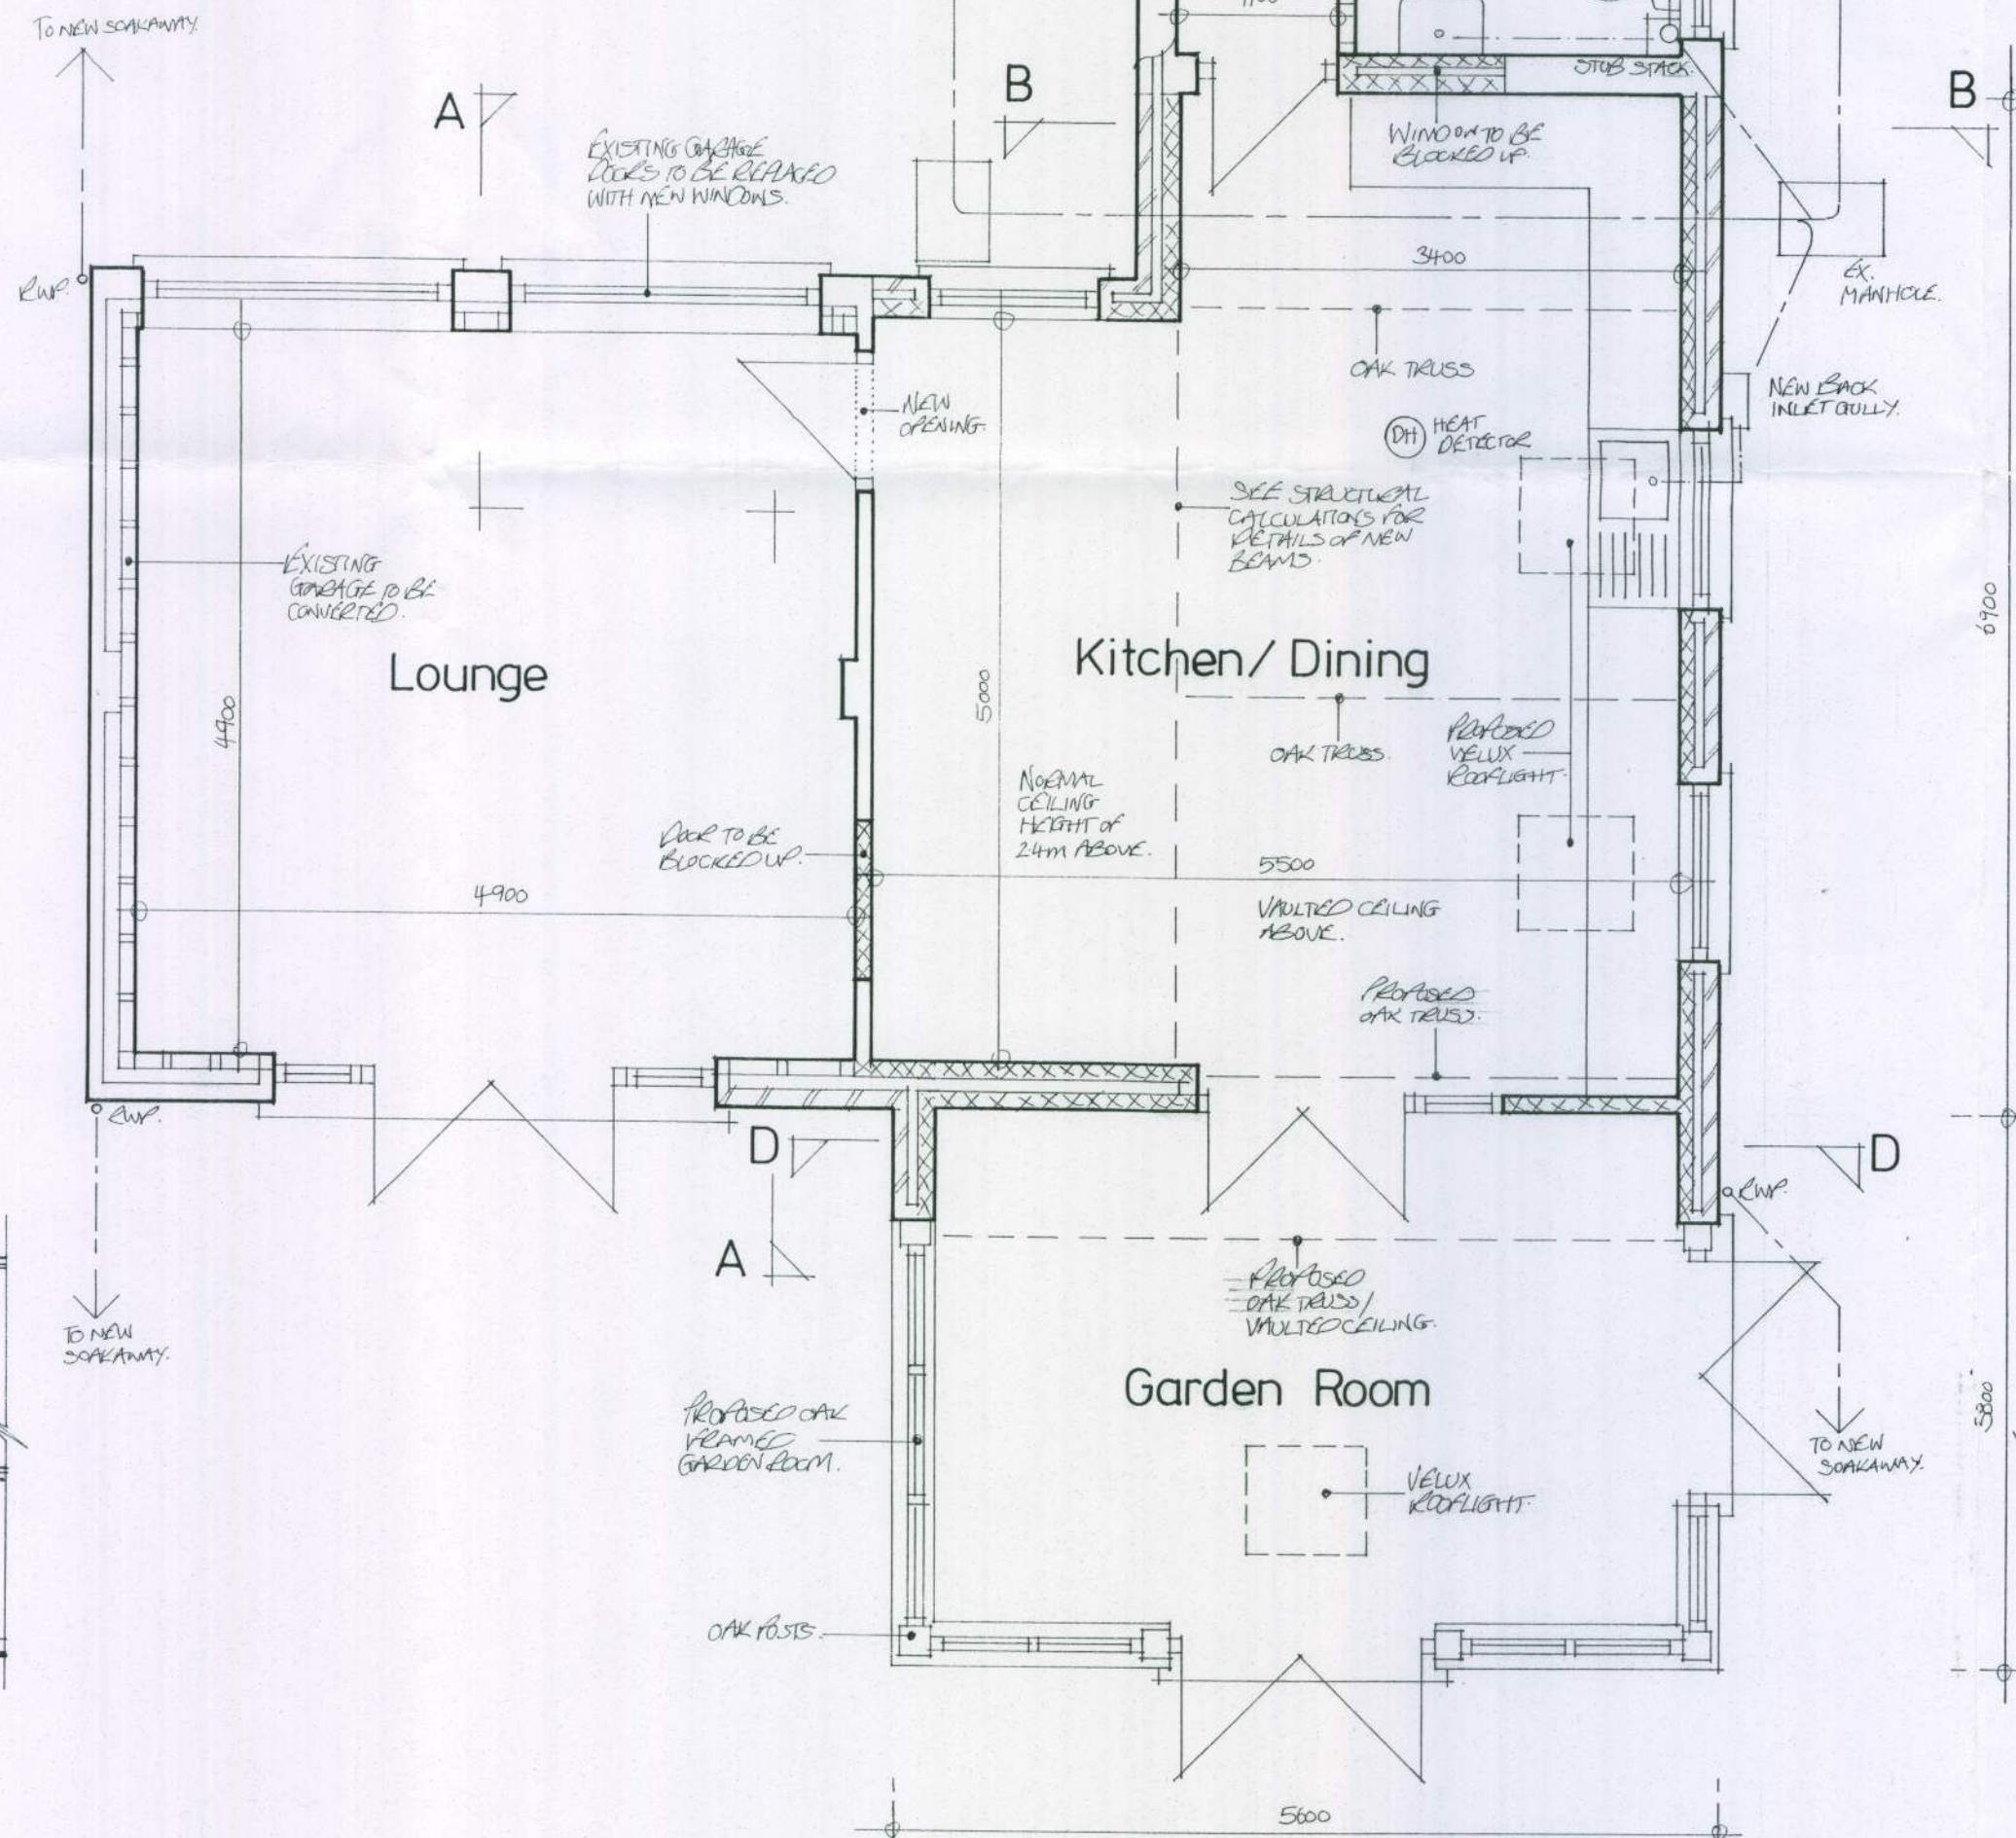


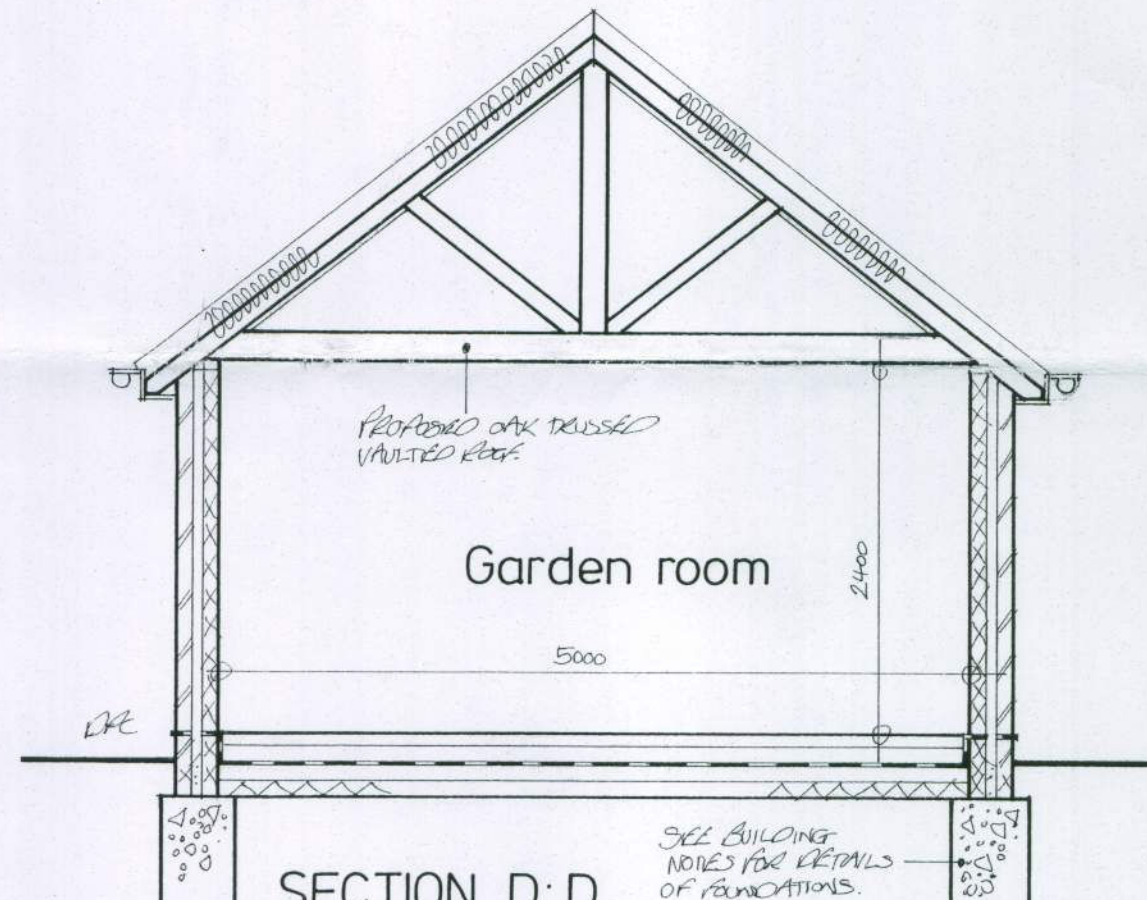

FLOOR/WALL DETAIL 1:50

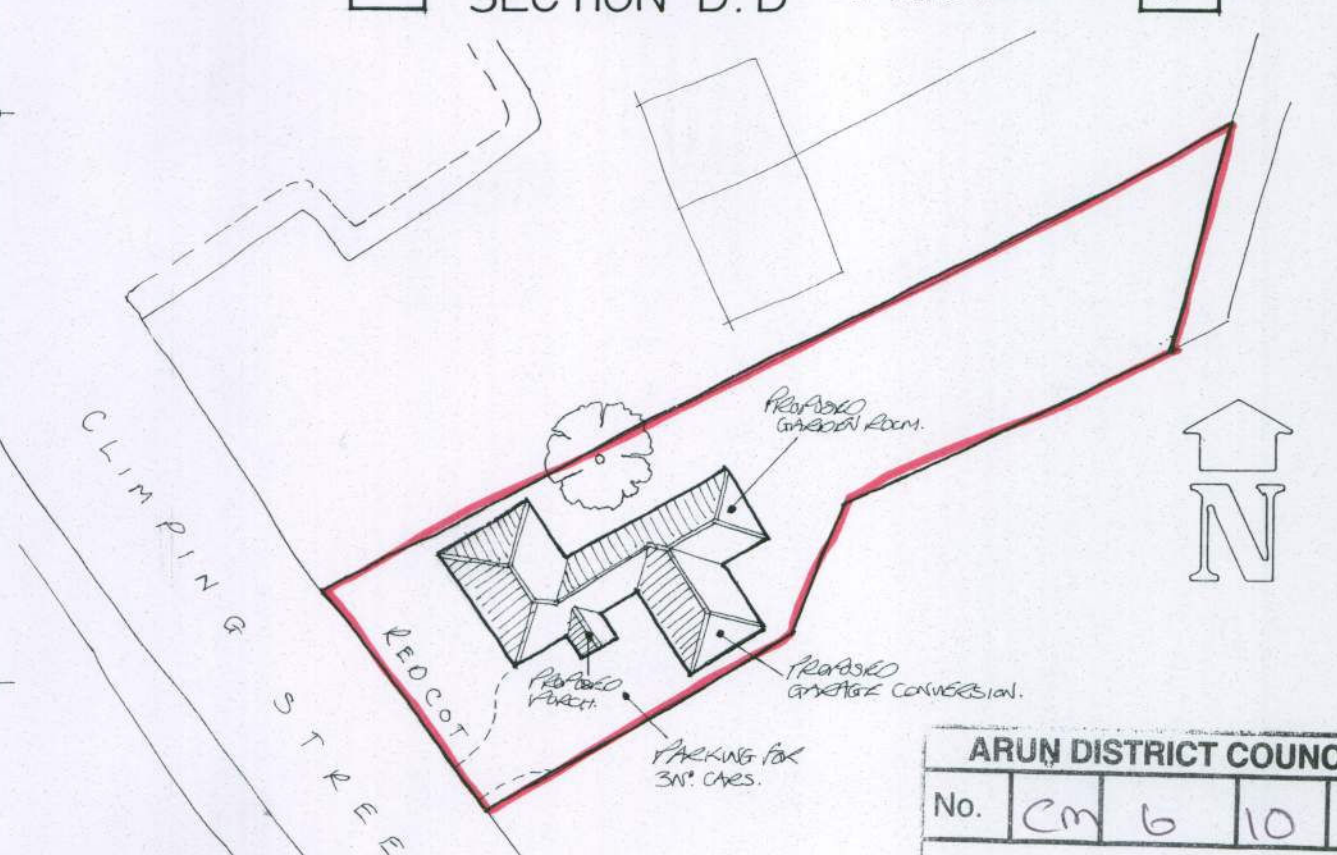

ARUN DISTRICT COUNCIL			
No.	Cm	6	10
Received			

ama		architectural & quantity surveying services		Unit 1 Gosling Croft Business Park	
atterbury moore associates				Long Furlong Clapham Worthing West Sussex BN13 3UT	
				Phone: 01903 871131 Fax: 01903 871132 E mail: info@atterburymoore.co.uk	
Address of works:		REDCOT, CLIMPING STREET, CLIMPING			
Drawing title:		Proposed Rear Extension, Garage Conversion and Side Porch			
Date:		February 2010		Revisions:	
Scales:		1:50,100,500,1250		Dwg No. 01 Job No. AR-76	