




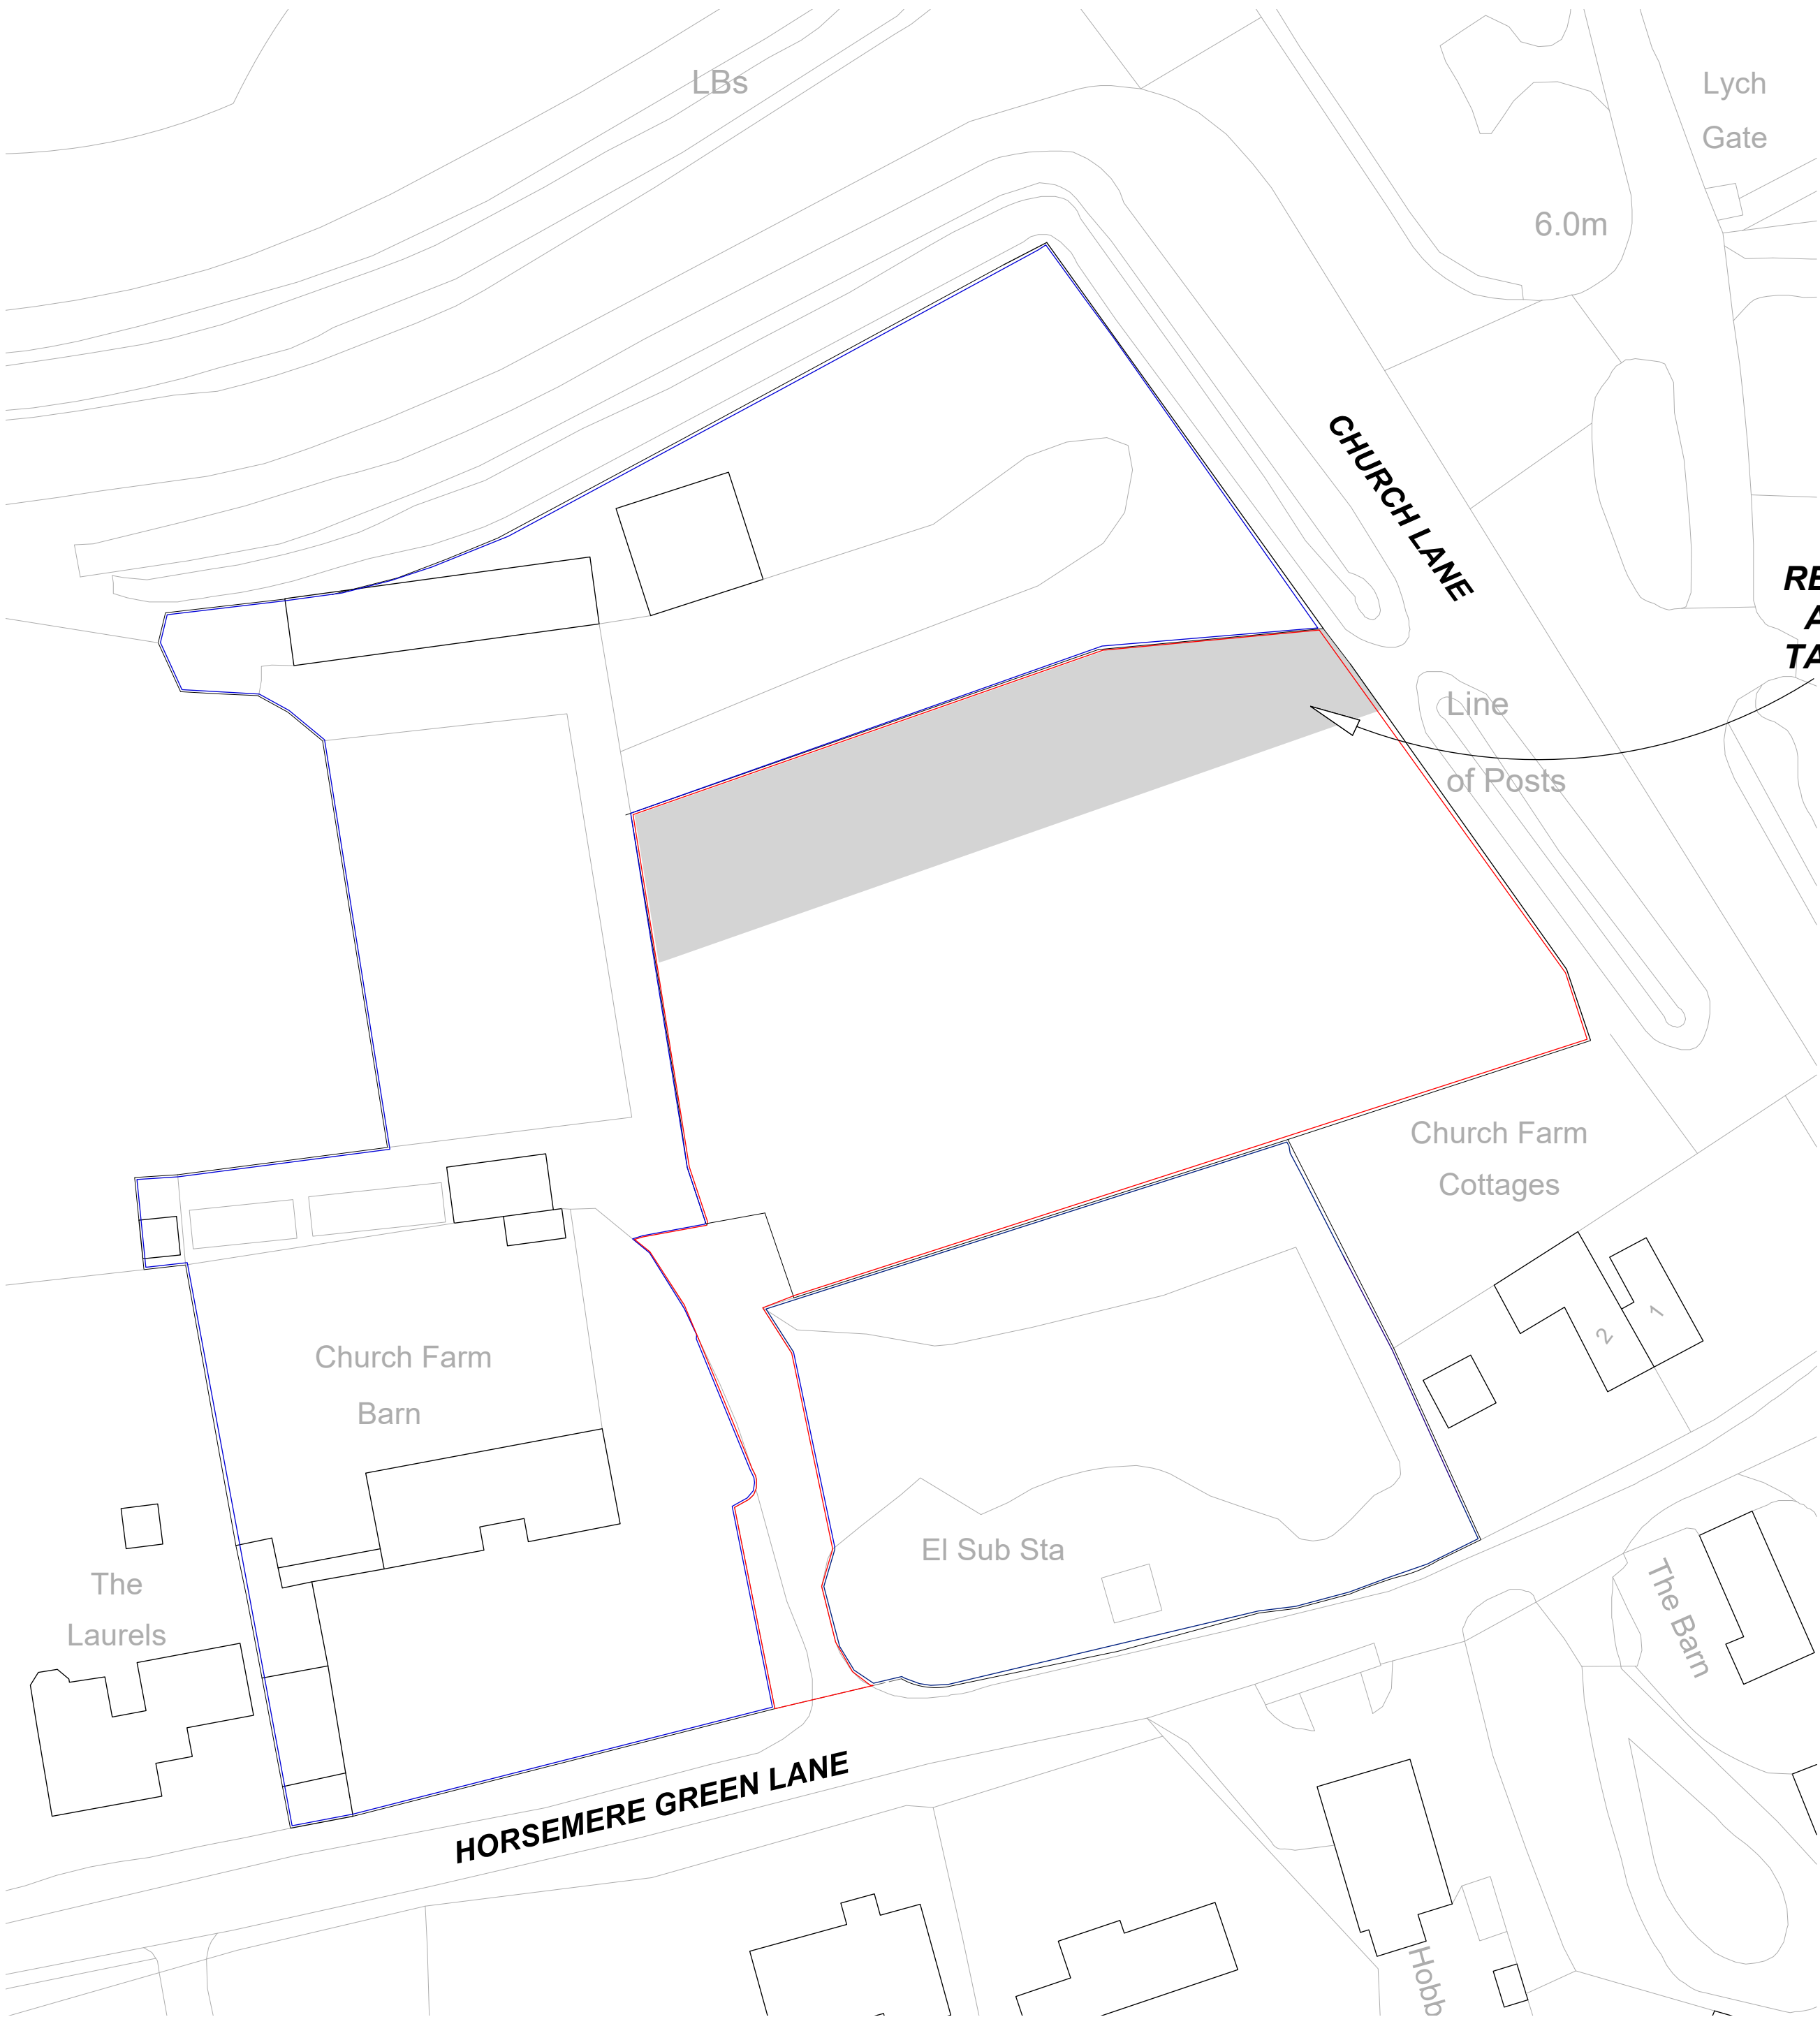

BLOCK PLAN

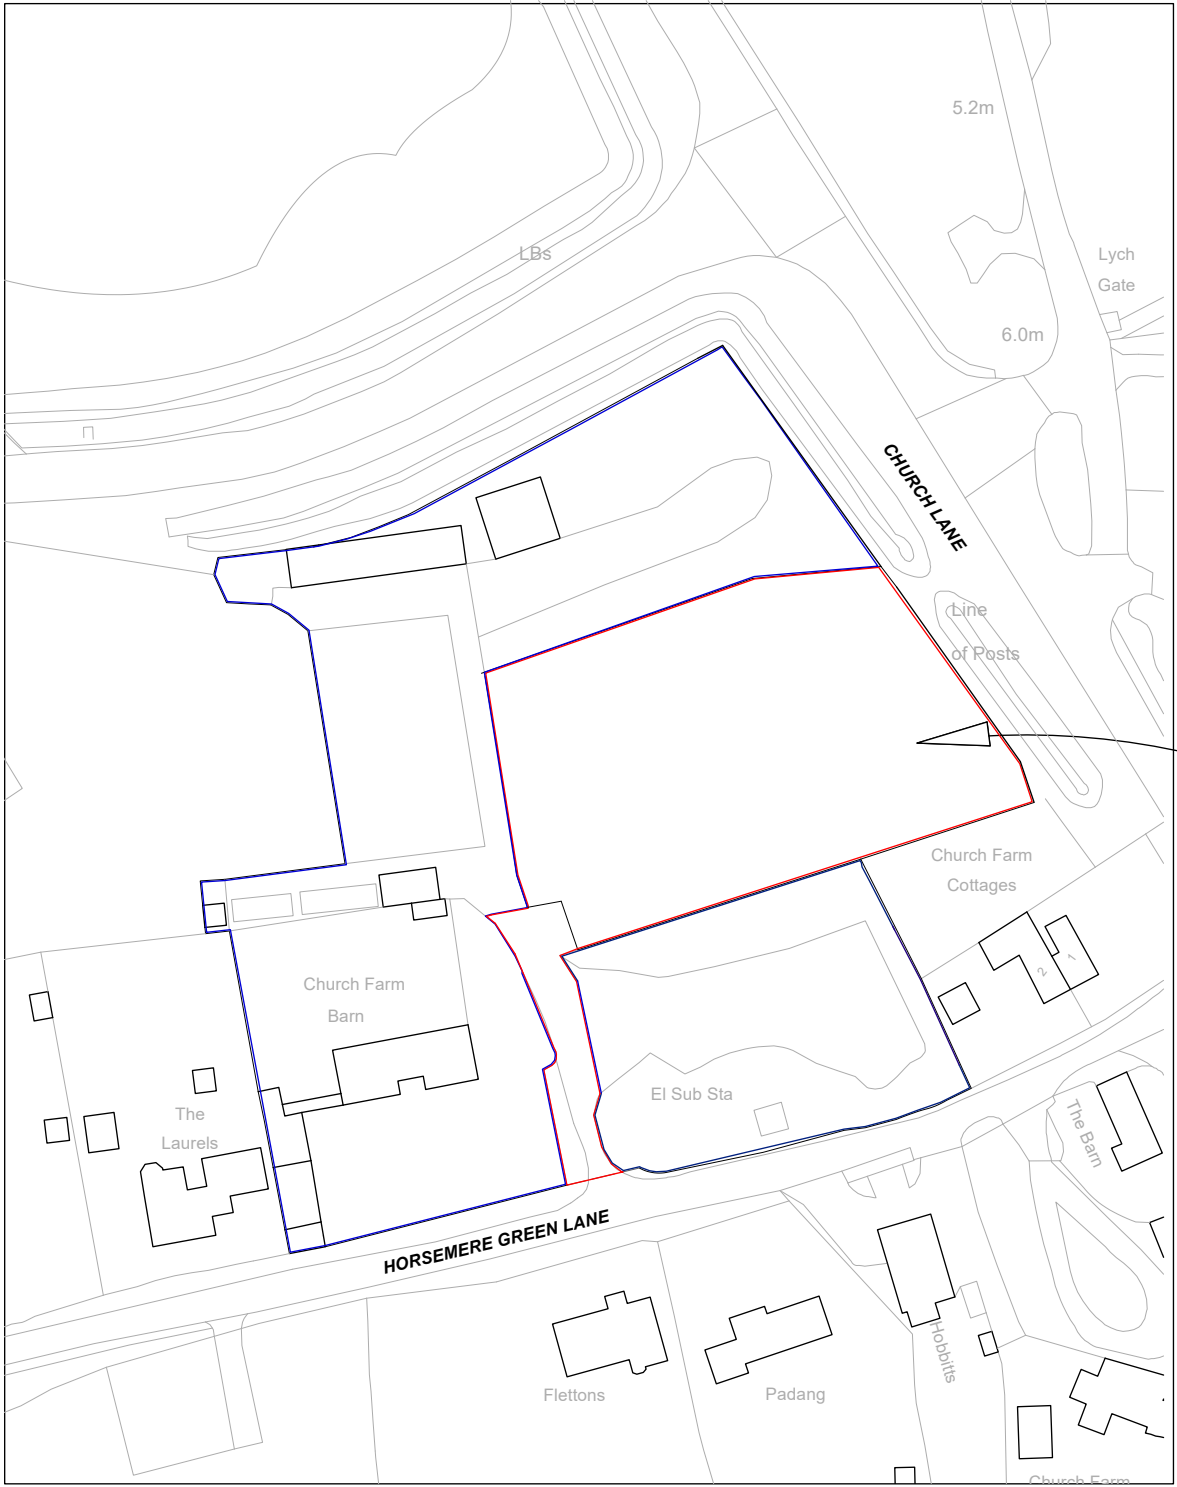

LOCATION PLAN

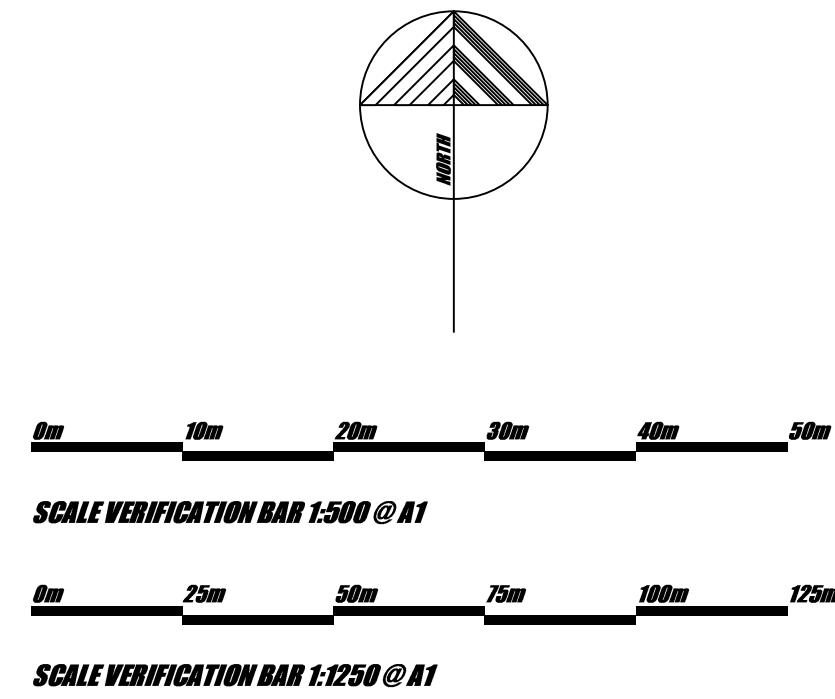

REV			DATE
NOTES			



**18, GODSTONE ROAD
CATERHAM, SURREY.
CR3 6RA.**

**54, PARKSTONE ROAD,
POOL, DORSET.
BN15 2PG.**

EMAIL: info@plans-architectural-design.co.uk

DRAWING TITLE	
HORSEMER GREEN LANE, CLYMPING. BN17 5QX.	
DRAWING TITLE	
BLOCK AND LOCATION PLANS	
SCALE	DATE
1:500 & 1:1250 @ A1	DEC. 2025
DRAWING NO.	
25/639-01	