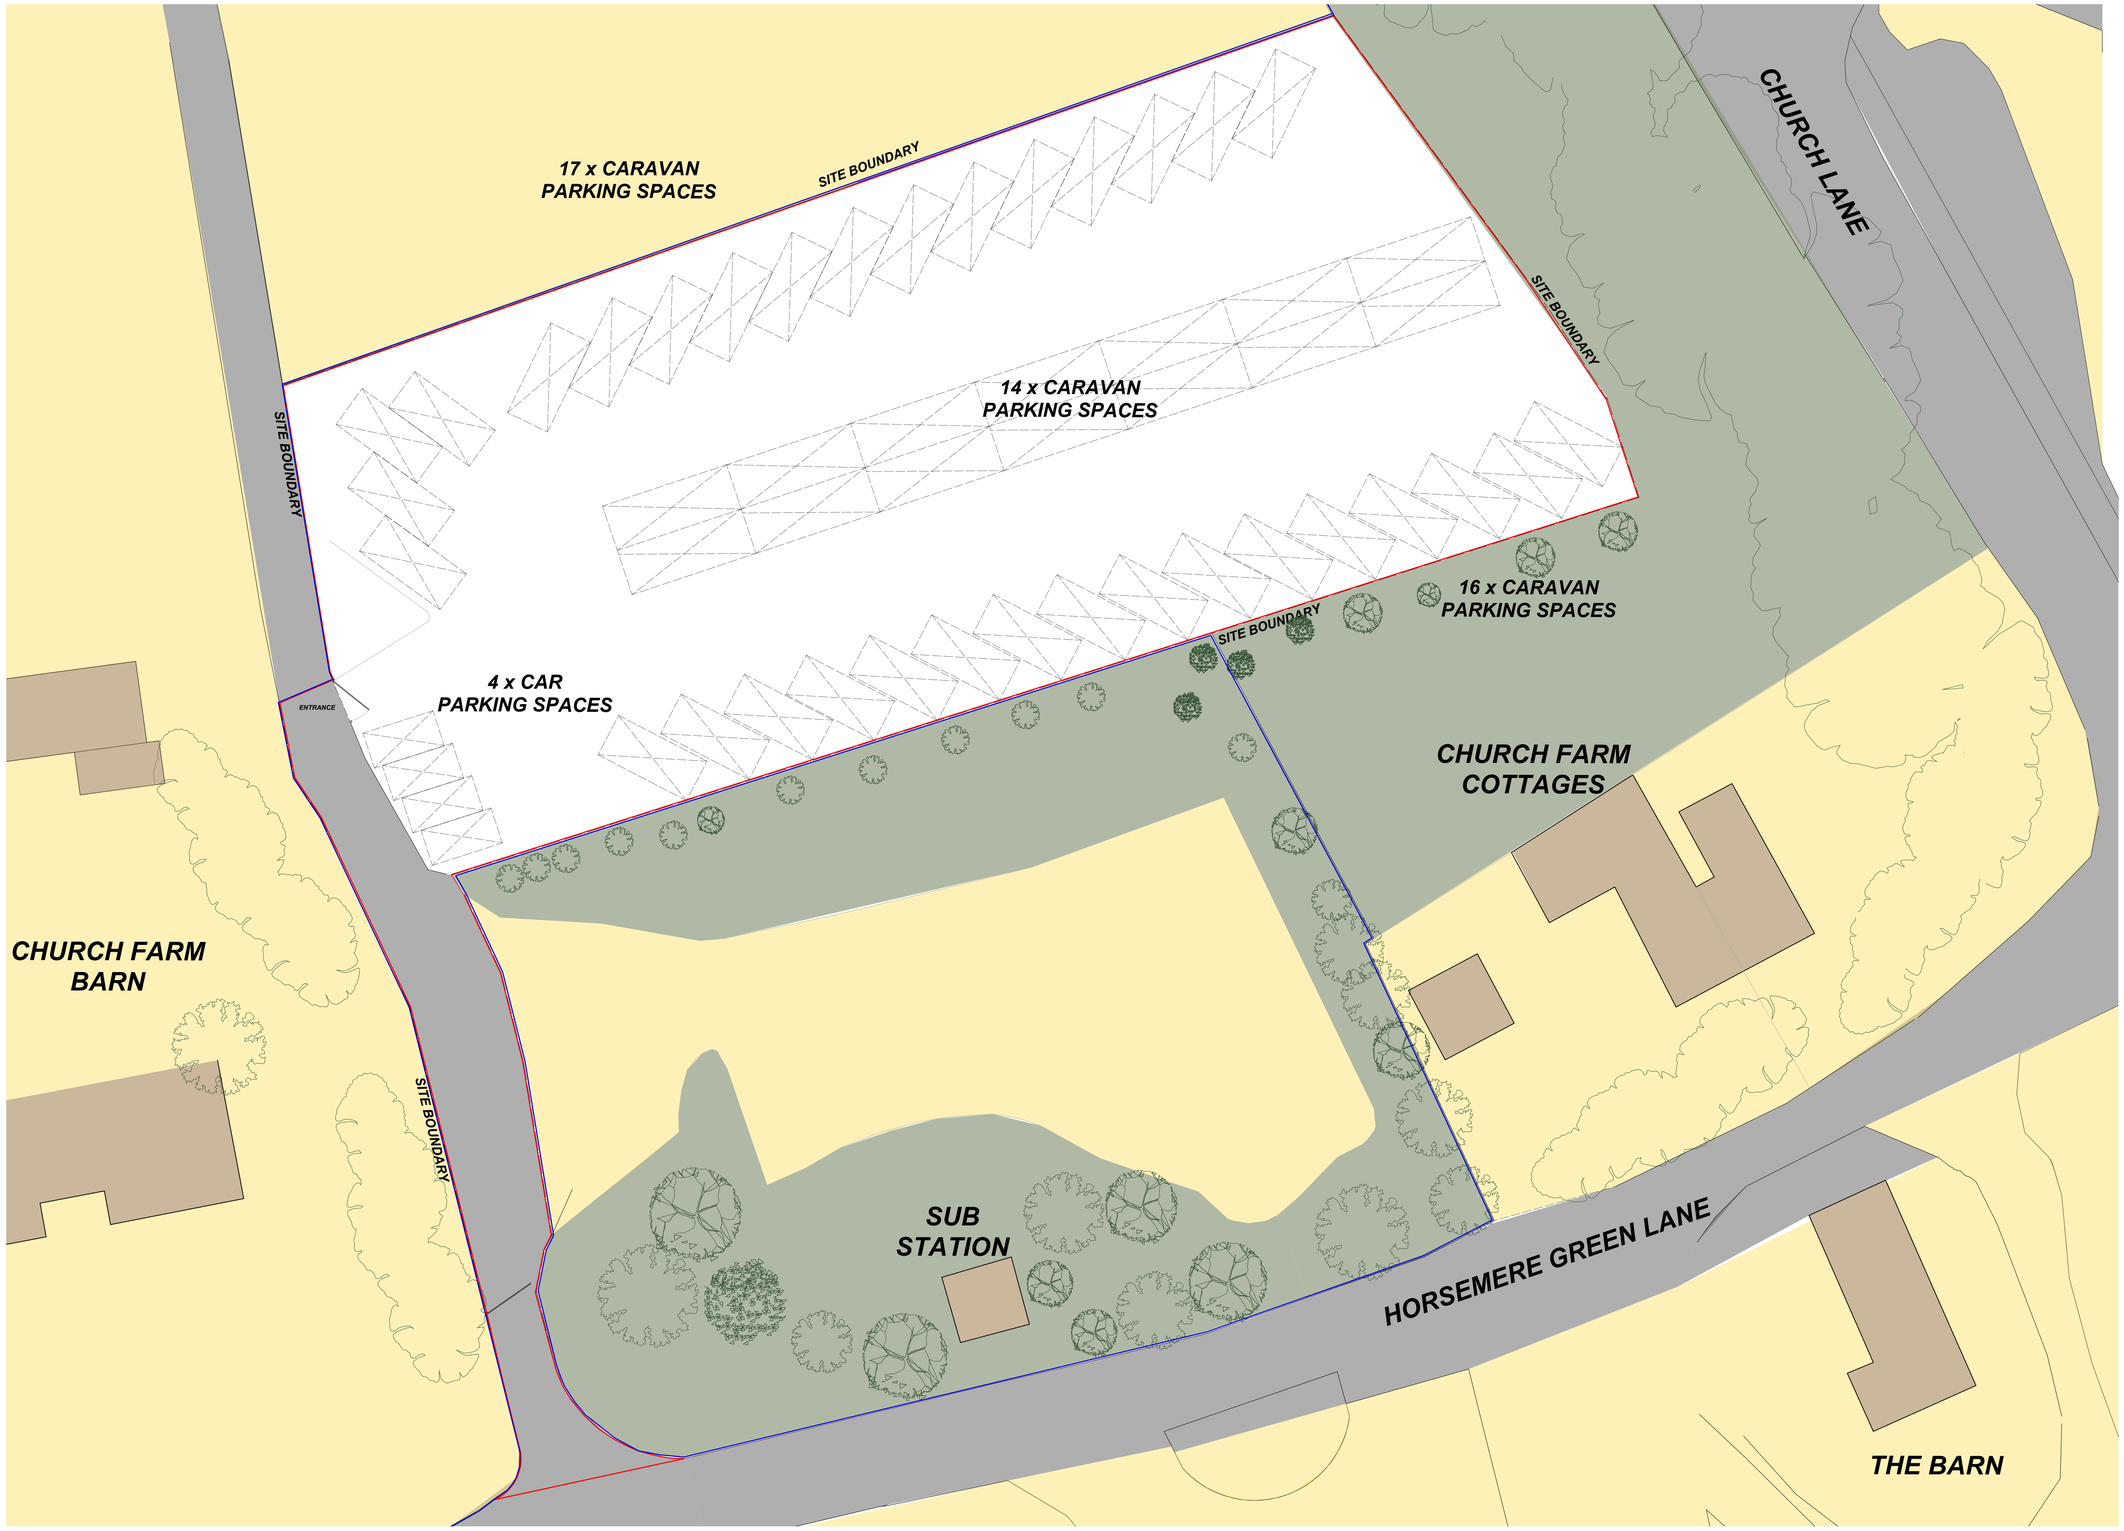


NORTH

0m 4m 8m 12m 16m 20m

SCALE VERIFICATION BAR 1:200 @ A1

REV.	DATE	

NOTES

PLANS
ARCHITECTURAL DESIGN SERVICES
© COPYRIGHT

18, GODSTONE ROAD
CATERHAM, SURREY.
CR3 6RA.

54, PARKSTONE ROAD,
POOL, DORSET.
BH15 2PG.

EMAIL: info@plans-architectural-design.co.uk

JOB TITLE

HORSEMERE GREEN LANE,
CLYMPING. BN17 5QX.

DRAWING TITLE

AS APPROVED -
PARKING LAYOUT

SCALE: 1:200 @ A1

DATE: DEC. 2025

DRWG. NO.

25/639-02