
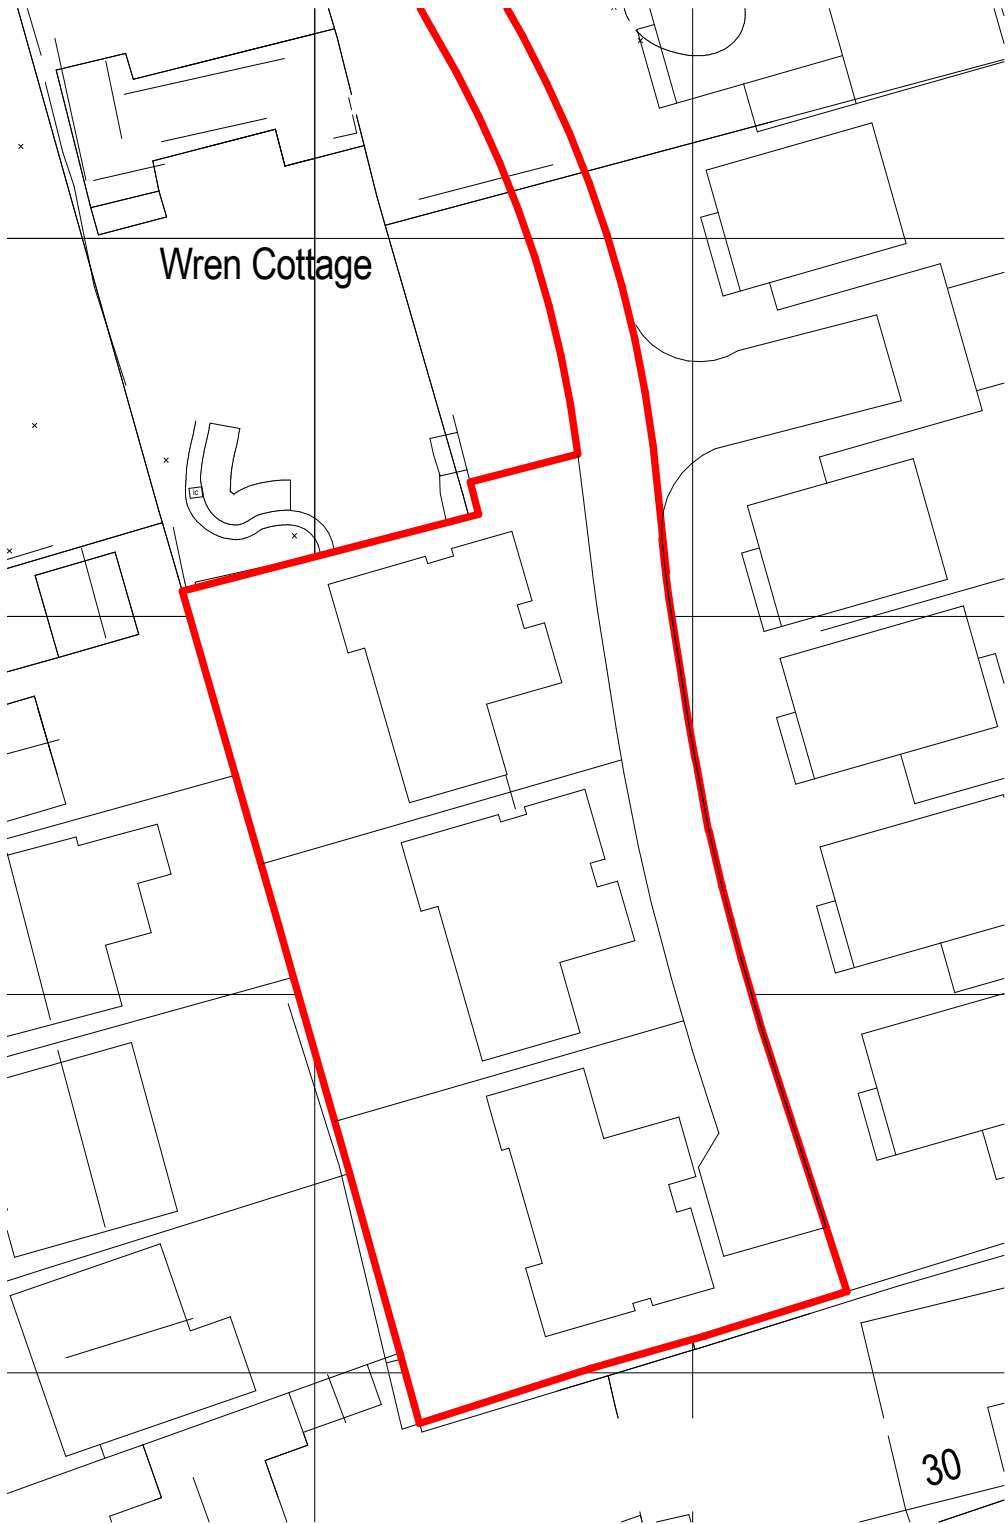


This drawing is copyright and the property of Williams Lester Ltd. It may not be copied reproduced or altered in any way without their written authority.
Do not scale from this drawing except for local authority planning registration purposes, work to figured dimensions. All dimensions to be checked on site and any discrepancies reported to the Architect immediately.


REVISION NOTES

Rev	Date	Description	Drw	Chk
-----	------	-------------	-----	-----

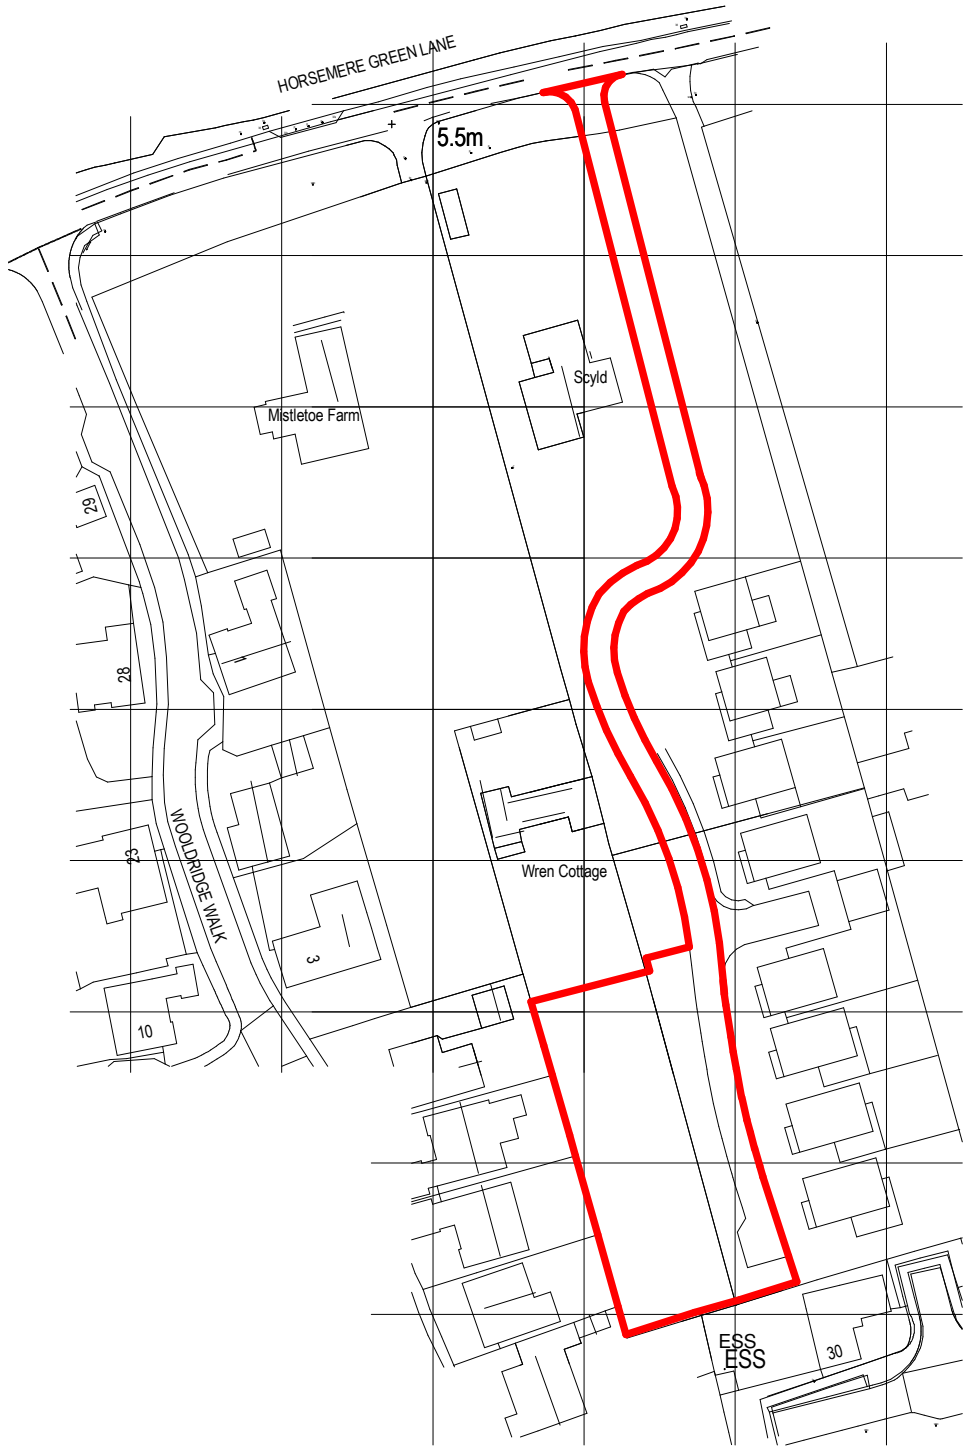


Location and block plan reproduced using surveyors topographic survey

1 0 Location Plan
1 : 1250

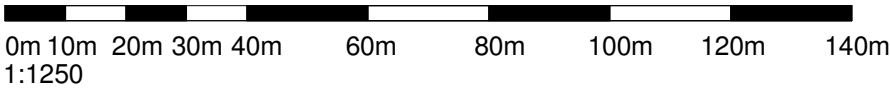

2 0 Block Plan
1 : 500

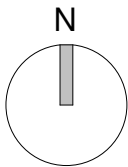

WLAWilliamsLester.

1 Star Lane, Ringwood, BH24 1AL
www.williamslester.com 01425 485234 mail@williamslester.com

Client

Principal Estates Ltd

Project
Land at Wren Cottage
Horsemere Green Lane, Climping,
BN17 5QZ

Title
Location & Block Plan

Scale A3 @ As indicated

Revision Drawing Status
Planning Approval

Suitability Suitability Description
Approval

Drawing No.
6099-WLA-XX-ZZ-DR-A-0002