



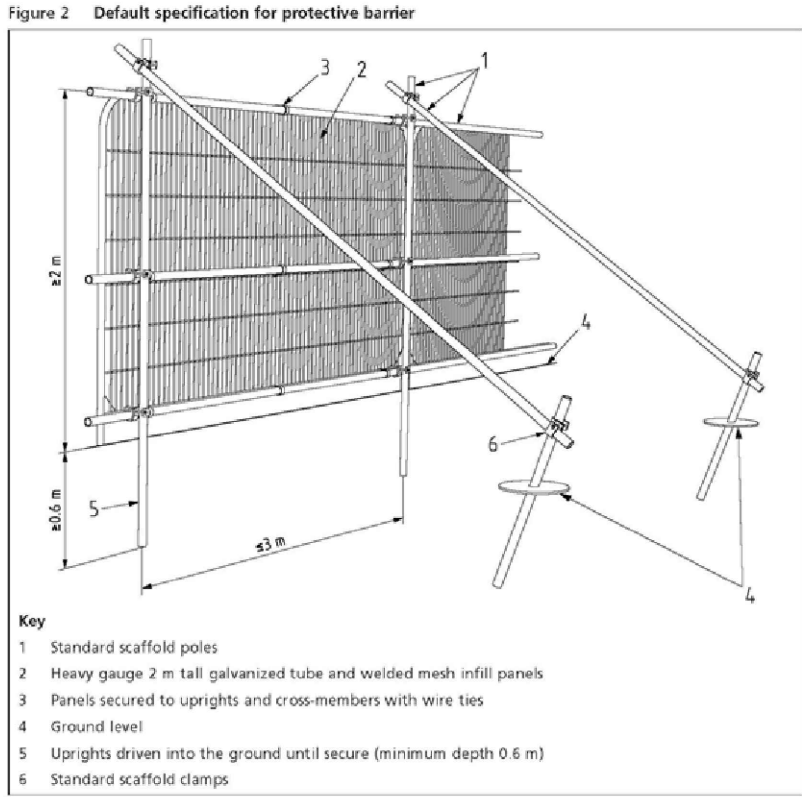

© The British Standards Institution 2012

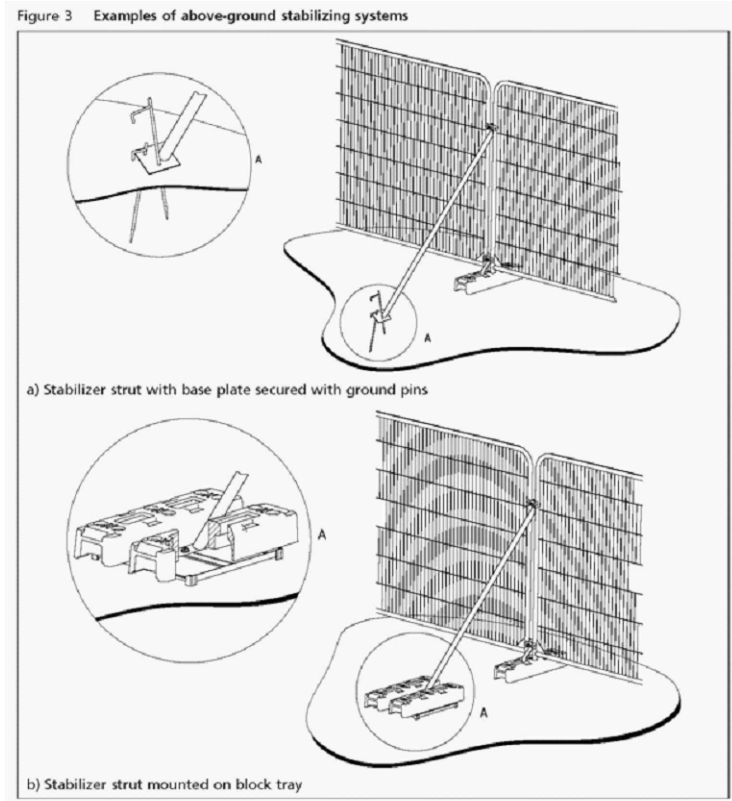


Tree Protective Barrier

All Tree Protection and Tree Protective Barrier to be in accordance with BS 5837:2012 - 'Trees in Relation to Design, Demolition and Construction - Recommendations'. Tree Protective Fencing - to be 2.0 metres height 'Heras' Welded Wire Mesh Fencing secured to a scaffolding framework, set into the existing ground, and positioned to the outside edge of the existing Tree Root Protection Area, or as specified.

Existing Trees to be Removed

Trees and Shrubs Recommended for Removal from Site Prior to Tree Protection Works / Measures.

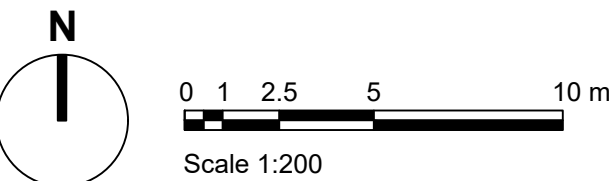

T 01 - *Quercus robur*; RPA min. 7.5 m

T 02 - *Prunus* sp.; RPA min. 5.1 m

T 03 - *Fraxinus excelsior*; RPA min. 3.3 m

H 13 - *Ligustrum ovalifolium*; RPA min. 1.5 m

T 08 - *Prunus* sp.; - Removal

T 09 - *Pyrus* sp.; Removal

T 10 - *Prunus* sp.; RPA min. 3.3 m

Wren Cottage

H 12 - *Prunus laurocerasus*; RPA min. 1.8 m

Construction and residential access road.

T 04 - *Malus* sp.; - Removal

H 05 - Mixed Species Native Hedgerow; - Removal

T 06 - *Malus* sp.; - Removal

T 07 - *Betula pendula*; - Removal

TG 11 - *Corylus avellana*; - Removal

Legend


- T02 Tree and Shrub Numbers.**
- Tree Root Protection Areas**
Tree Root Protection Areas calculated and specified in accordance with BS 5837:2012 - 'Trees in Relation to Design, Demolition and Construction - Recommendations'.
- Trees to be Retained**
Trees to be retained and protected within the proposed development.
- Trees to be Removed**
Trees to be removed within the proposed development.
- Hedgerows to be Retained**
Hedgerows to be retained and protected within the proposed development.
- Hedgerows to be Removed**
Hedgerows removed within the proposed development.
- Tree Protection Barrier**
All Tree Protection and Tree Protection Barriers to be in accordance with BS 5837:2012 - 'Trees in Relation to Design, Demolition and Construction - Recommendations'. Tree Protective Barrier to be 2.0 metres height 'Heras' Welded Wire Mesh Fencing secured to a scaffolding framework, set into the existing ground, and positioned to the outside edge of the existing Tree Root Protection Area, or as specified.

Site Boundary

- Notes:
- Drawing to be read in colour.
 - For details of existing trees and vegetation refer to: LLD2505-ARB-SCH-001 - Existing Tree Schedule;
 - For assessment of effects of the proposed development on existing trees refer to LLD2505-ARB-REP-001 - Arboricultural Impact Assessment and Method Statement.

Planning Issue

Rev	Description	Date	Initials
01	Planning Issue	13.12.21	WM
00	Planning Issue	19.11.21	WM

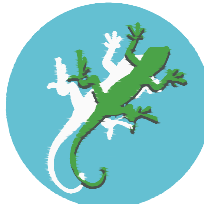 **LIZARD**
Landscape Design and Ecology

The Old Bank, 34 South Street, Tarring, Worthing, West Sussex, BN14 7LH
T. 01903 216033 E. lizardlandscape@btconnect.com W. lizardlandscapeology.com

Client Spruce Town Planning			
Project Title and Location Wren Cottage Climping, West Sussex			
Drawing Title Tree Retention and Protection Plan			
Scale 1:200 @A1	Drawn WM	Approved GS	Date 13.12.2021
Drawing No LLD2505-ARB-DWG-002			Revision 01

Tree Retention and Protection Plan Wren Cottage, Climping, West Sussex