



proposed floor plan 1:100@A1

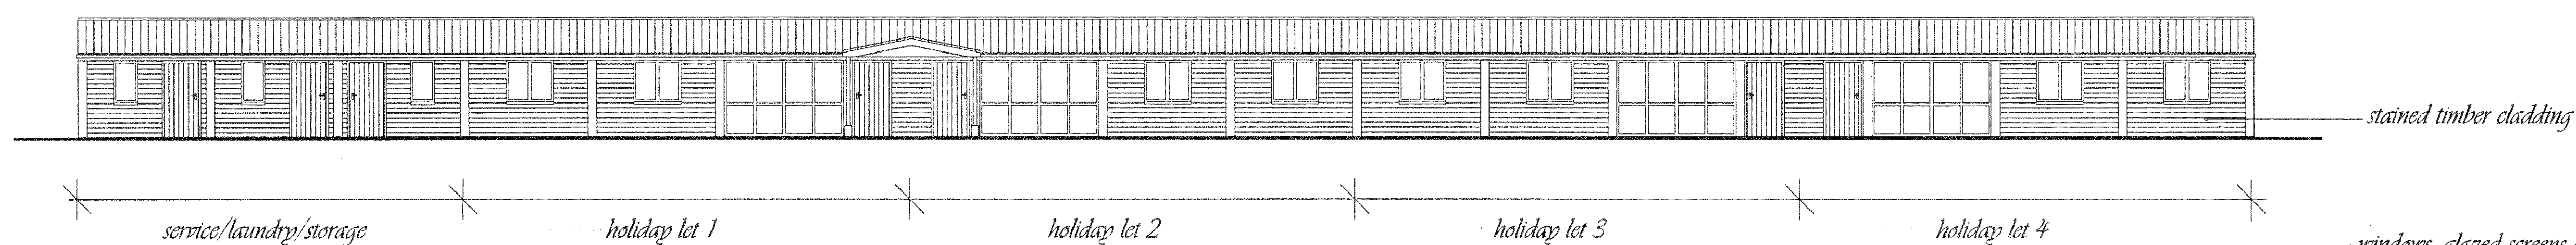


proposed front/southeast elevation 1:100@A1


- windows, glazed screens and french doors - dark grey upvc
- entrance doors - stained timber

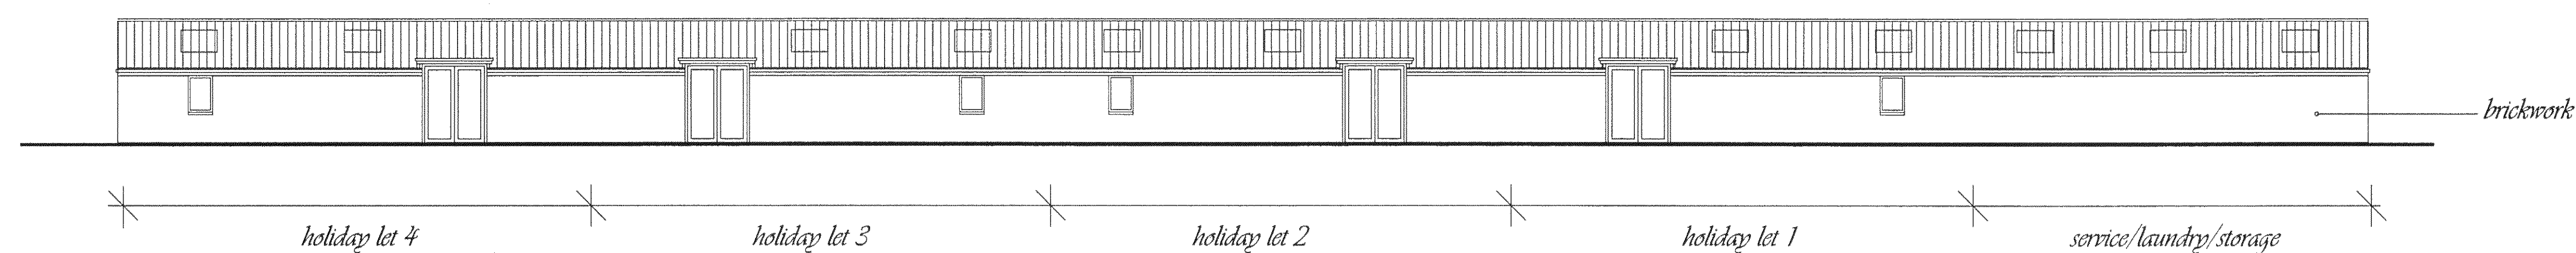

proposed rear/northwest elevation 1:100@A1

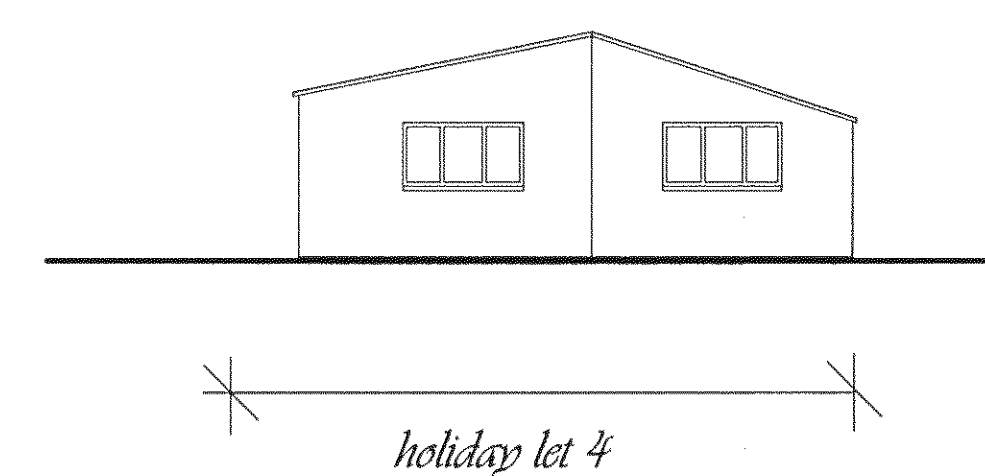

proposed side/northeast elevation 1:100@A1

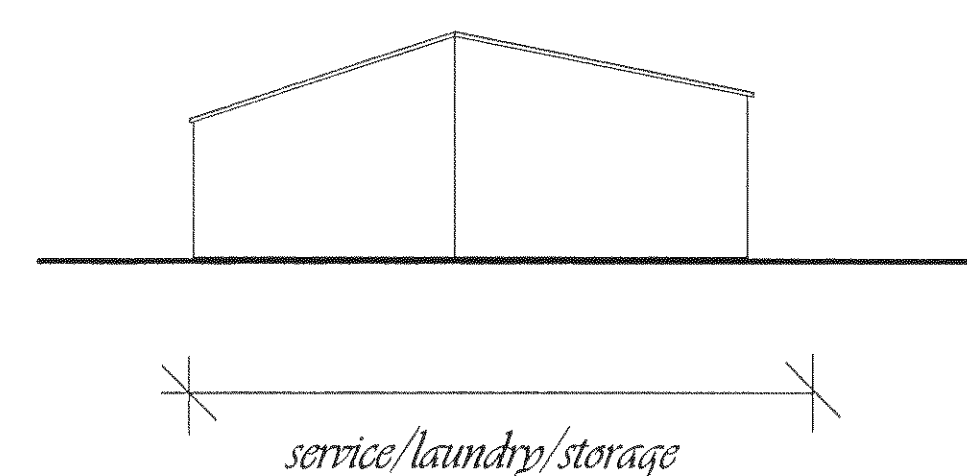

proposed side/southwest elevation 1:100@A1