




*existing - permitted office floor plan* 1:100@A1

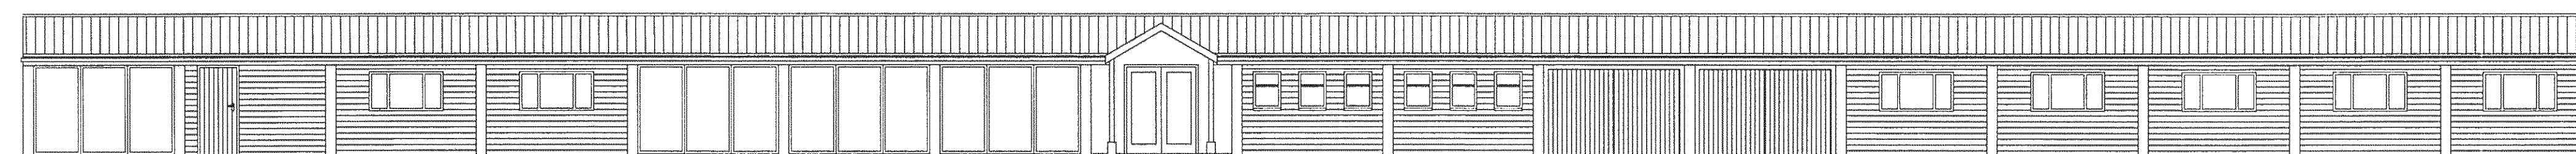


*existing - permitted office front/southeast elevation* 1:100@A1

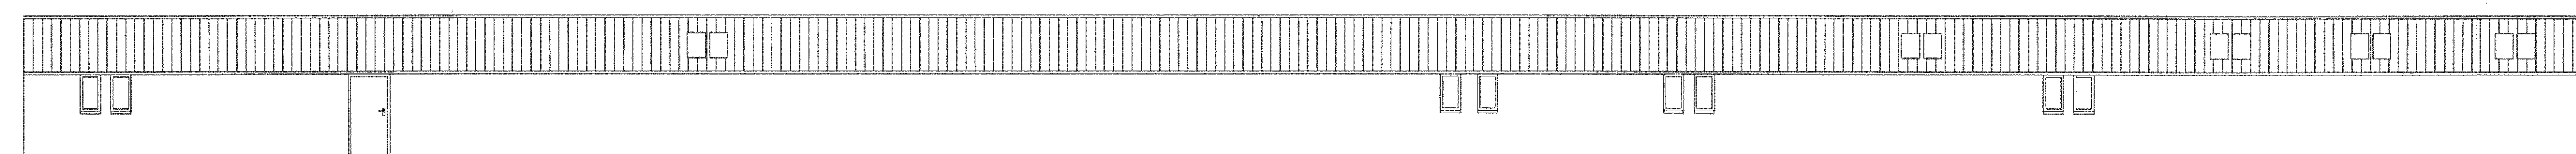

*existing - permitted office rear/northwest elevation* 1:100@A1

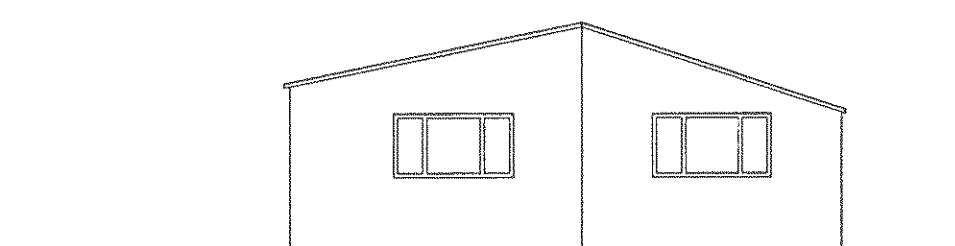

*existing - permitted office side/northeast elevation* 1:100@A1

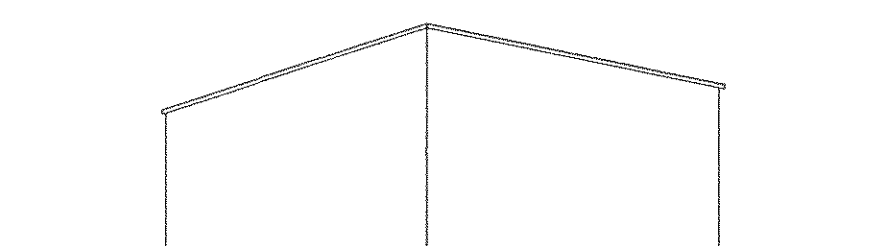

*existing - permitted office side/southwest elevation* 1:100@A1