

Alison Baird

From: Alison Baird [redacted]
Sent: 07 May 2013 10:52
To: 'Anita Gardner'
Subject: RE: CM/5/13/DOC down lights

Dear Ms Gardner,
Thankyou for this, I take your comments on board and will proceed as indicated,
Kind regards,
Alison Baird

From: Anita Gardner [mailto:A [redacted]]
Sent: 07 May 2013 10:31
To: 'Alison Baird'
Subject: RE: CM/5/13/DOC down lights

Dear Ms Baird,
Given the small size of the lights I would suggest that you proceed with an elevation plan, but you should minimise the number of lights to ensure the proposal is acceptable.
I trust you appreciate these comments are made without prejudice to the determination of any application submitted.
Regards
Anita Gardner

Anita Gardner | Principal Planner, Planning Department, Arun District Council | Location: First Floor, Arun Civic Centre, Maltravers Road,
Littlehampton, BN17 5LF
Internal: 37529 | External: +44 (0) 1903 737529 | E-mail: anita.gardner@arun.gov.uk


Visit Arun's web site at www.arun.gov.uk



Save the environment - think before you print.

From: Alison Baird [redacted]
Sent: 02 May 2013 16:29
To: Anita Gardner
Subject: FW: CM/5/13/DOC down lights

Dear Ms Gardner,
In discussion with the builder, the inset lights might be difficult to fit as they might have to go onto wood as well as brick if put under the eaves as you suggest.
He suggests for more practical reasons we consider this down light which would be easier to fix in place.
The dimensions are quite small as you can see below.
If this is acceptable I will go ahead with the elevated plan,
Kind regards,
Alison Baird

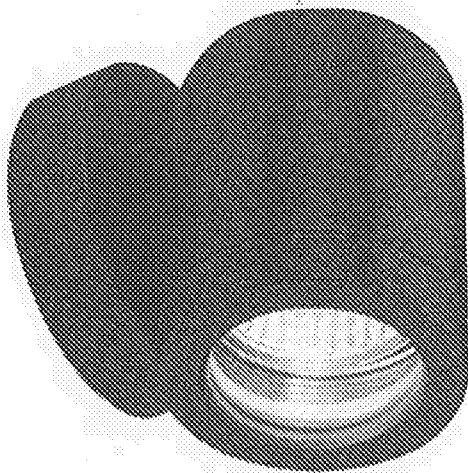

£12.00

Dimensions

Projection	95 mm
Height	110 mm
Width	63 mm
No. Of Lamps	1

From: Anita Gardner [redacted]

Sent: 17 April 2013 11:53

Subject: RE: CM/5/13/DOC down lights

Dear Ms Baird,

I note that there are no dimensions included for the lighting fitment details. In principle my preference would be for the circular inset light costing £12.50 if it could be inserted into the eaves or the dark coloured spotlight provided it is not too large or prominent. An elevation sketch and dimensions would be useful to clarify.

Regards

Anita Gardner

Anita Gardner | Principal Planner, Planning Department, [Arun District Council](#) | Location: First Floor, Arun Civic Centre, Maltravers Road, Littlehampton, BN17 5LF

Internal: 37529 | External: +44 (0) 1903 737529 | E-mail: anita.gardner@arun.gov.uk

Visit Arun's web site at www.arun.gov.uk



Save the environment - think before you print.

From: Alison Baird [redacted]

Sent: 16 April 2013 13:23

To: Planning


Subject: FW: CM/5/13/DOC down lights

Dear Mrs A Gardener,


As discussed, please can you have a look at these styles of lights what will all look down, so the lighted area will be on the floor. I think that each of them could be fitted close to the roofline under the eaves and will provide enough light for safety after dark.

We prefer black as it would look more traditional and work better with the dark brick colour.


If you could give me some feedback than I will proceed to re apply with an amended plan,

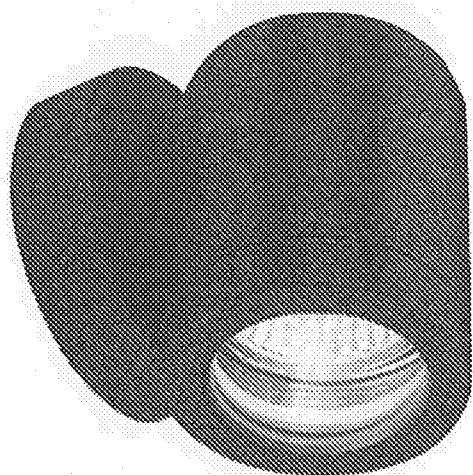


£12.00

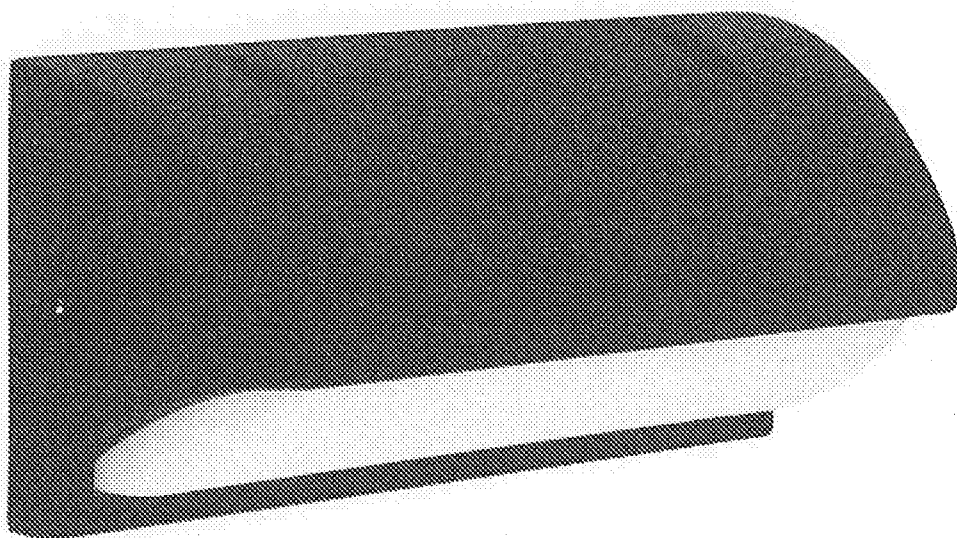


£23.50

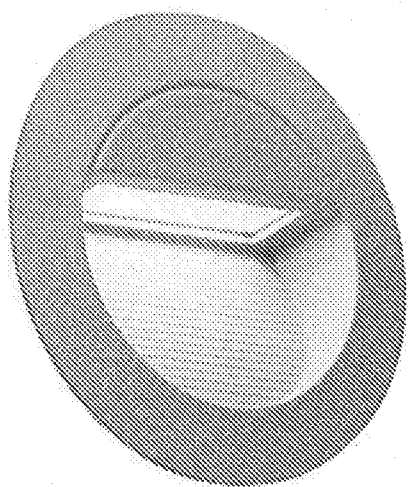

£12.50

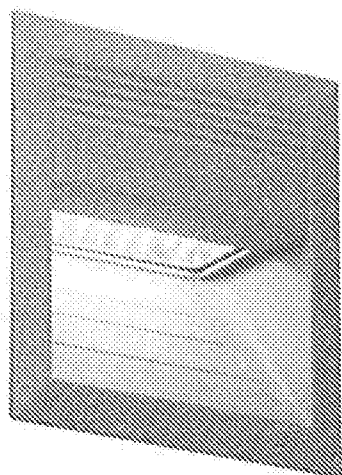

£12.50

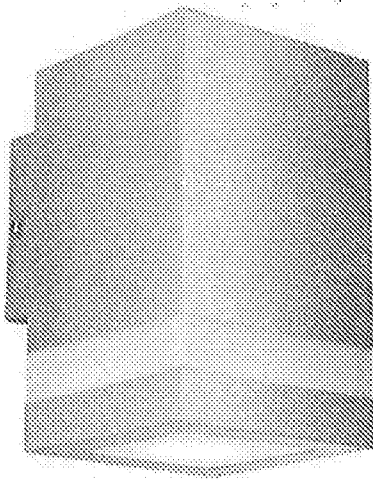

£9.00

Kind Regards,
Alison Baird,
Baird's Farm Shop Ltd,
Crookthorne Lane,
Climping,
Littlehampton,
West Sussex.
BN17 5SN

www.bairdsfarmshop.co.uk
Telephone: 01903 713346
mobile: 07973250055

<http://www.arun.gov.uk>
NLPG UPRN 100062237016
DX 57406 Littlehampton


Important Notice This e-mail is intended exclusively for the addressee and may contain information that is confidential and/or privileged. If you are not the intended recipient (or authorised to receive it for the addressee), please notify the sender and delete the e-mail immediately; using, copying, or disclosing it to anyone else, is strictly prohibited and may be unlawful. Any views, opinions or options presented are solely those of the author and do not necessarily represent those of Arun District Council. The information in this e-mail may be subject to public disclosure under the Freedom of Information Act 2000, therefore we cannot guarantee that we will not provide the whole or part of this e-mail to a third party. The Council reserves the right to monitor e-mails in accordance with relevant legislation. Whilst outgoing e-mails are checked for viruses, we cannot guarantee this e-mail is virus-free or has not been intercepted or changed and we do not accept liability for any damage caused. Any reference to "e-mail" in this disclaimer includes any attachments.

<http://www.arun.gov.uk>
NLPG UPRN 100062237016
DX 57406 Littlehampton


Important Notice This e-mail is intended exclusively for the addressee and may contain information that is confidential and/or privileged. If you are not the intended recipient (or authorised to receive it for the addressee), please notify the sender and delete the e-mail immediately; using, copying, or disclosing it to anyone else, is strictly prohibited and may be unlawful. Any views, opinions or options presented are solely those of the author and do not necessarily represent those of Arun District Council. The information in this e-mail may be subject to public disclosure under the Freedom of Information Act 2000, therefore we cannot guarantee that we will not provide the whole or part of this e-mail to a third party. The Council reserves the right to monitor e-mails in accordance with relevant legislation. Whilst outgoing e-mails are checked for viruses, we cannot guarantee this e-mail is virus-free or has not been intercepted or changed and we do not accept liability for any damage caused. Any reference to "e-mail" in this disclaimer includes any attachments.

CM/S/13/DC

DOWN LIGHT

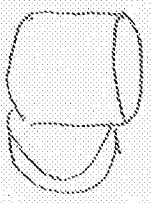

PROJECTION 95 mm
 HEIGHT 110 mm
 WIDTH 63 mm
 NO. OF LAMPS 1

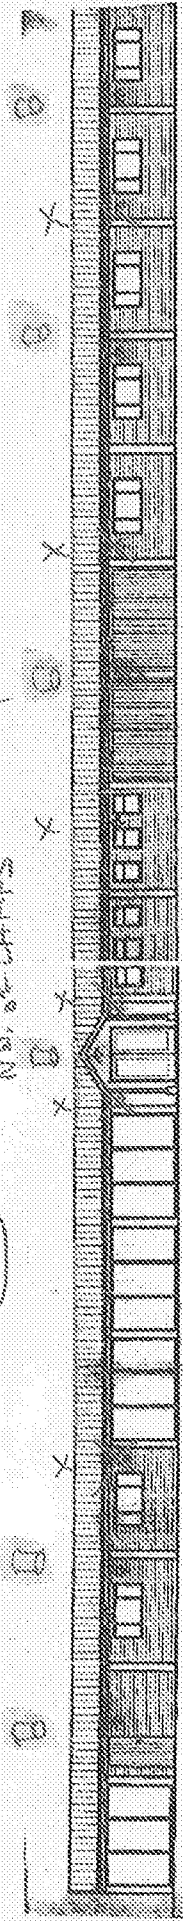


PROPOSED ELEVATIONS

1:100 @ A1 - A4

NOT POSITION OF
 EXTERNAL
 LIGHTING

REDUCED IN NUMBER FROM 11 TO 6

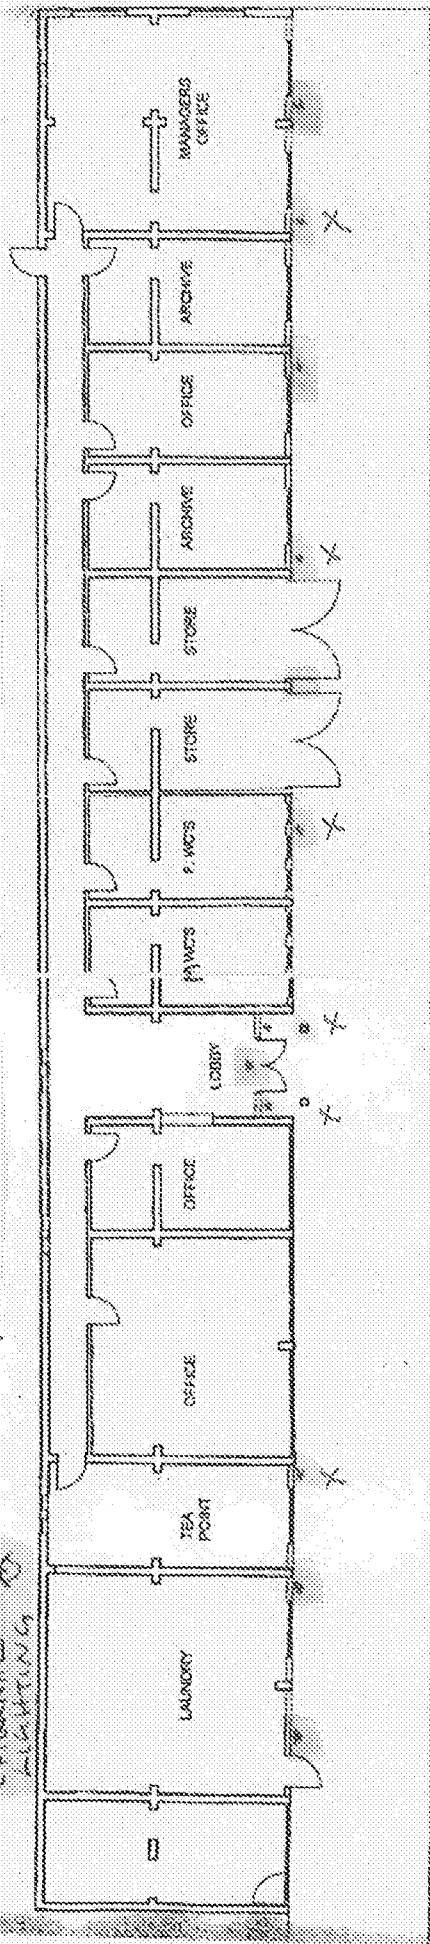

PROPOSED PLAN

1:100 @ A1 - A4