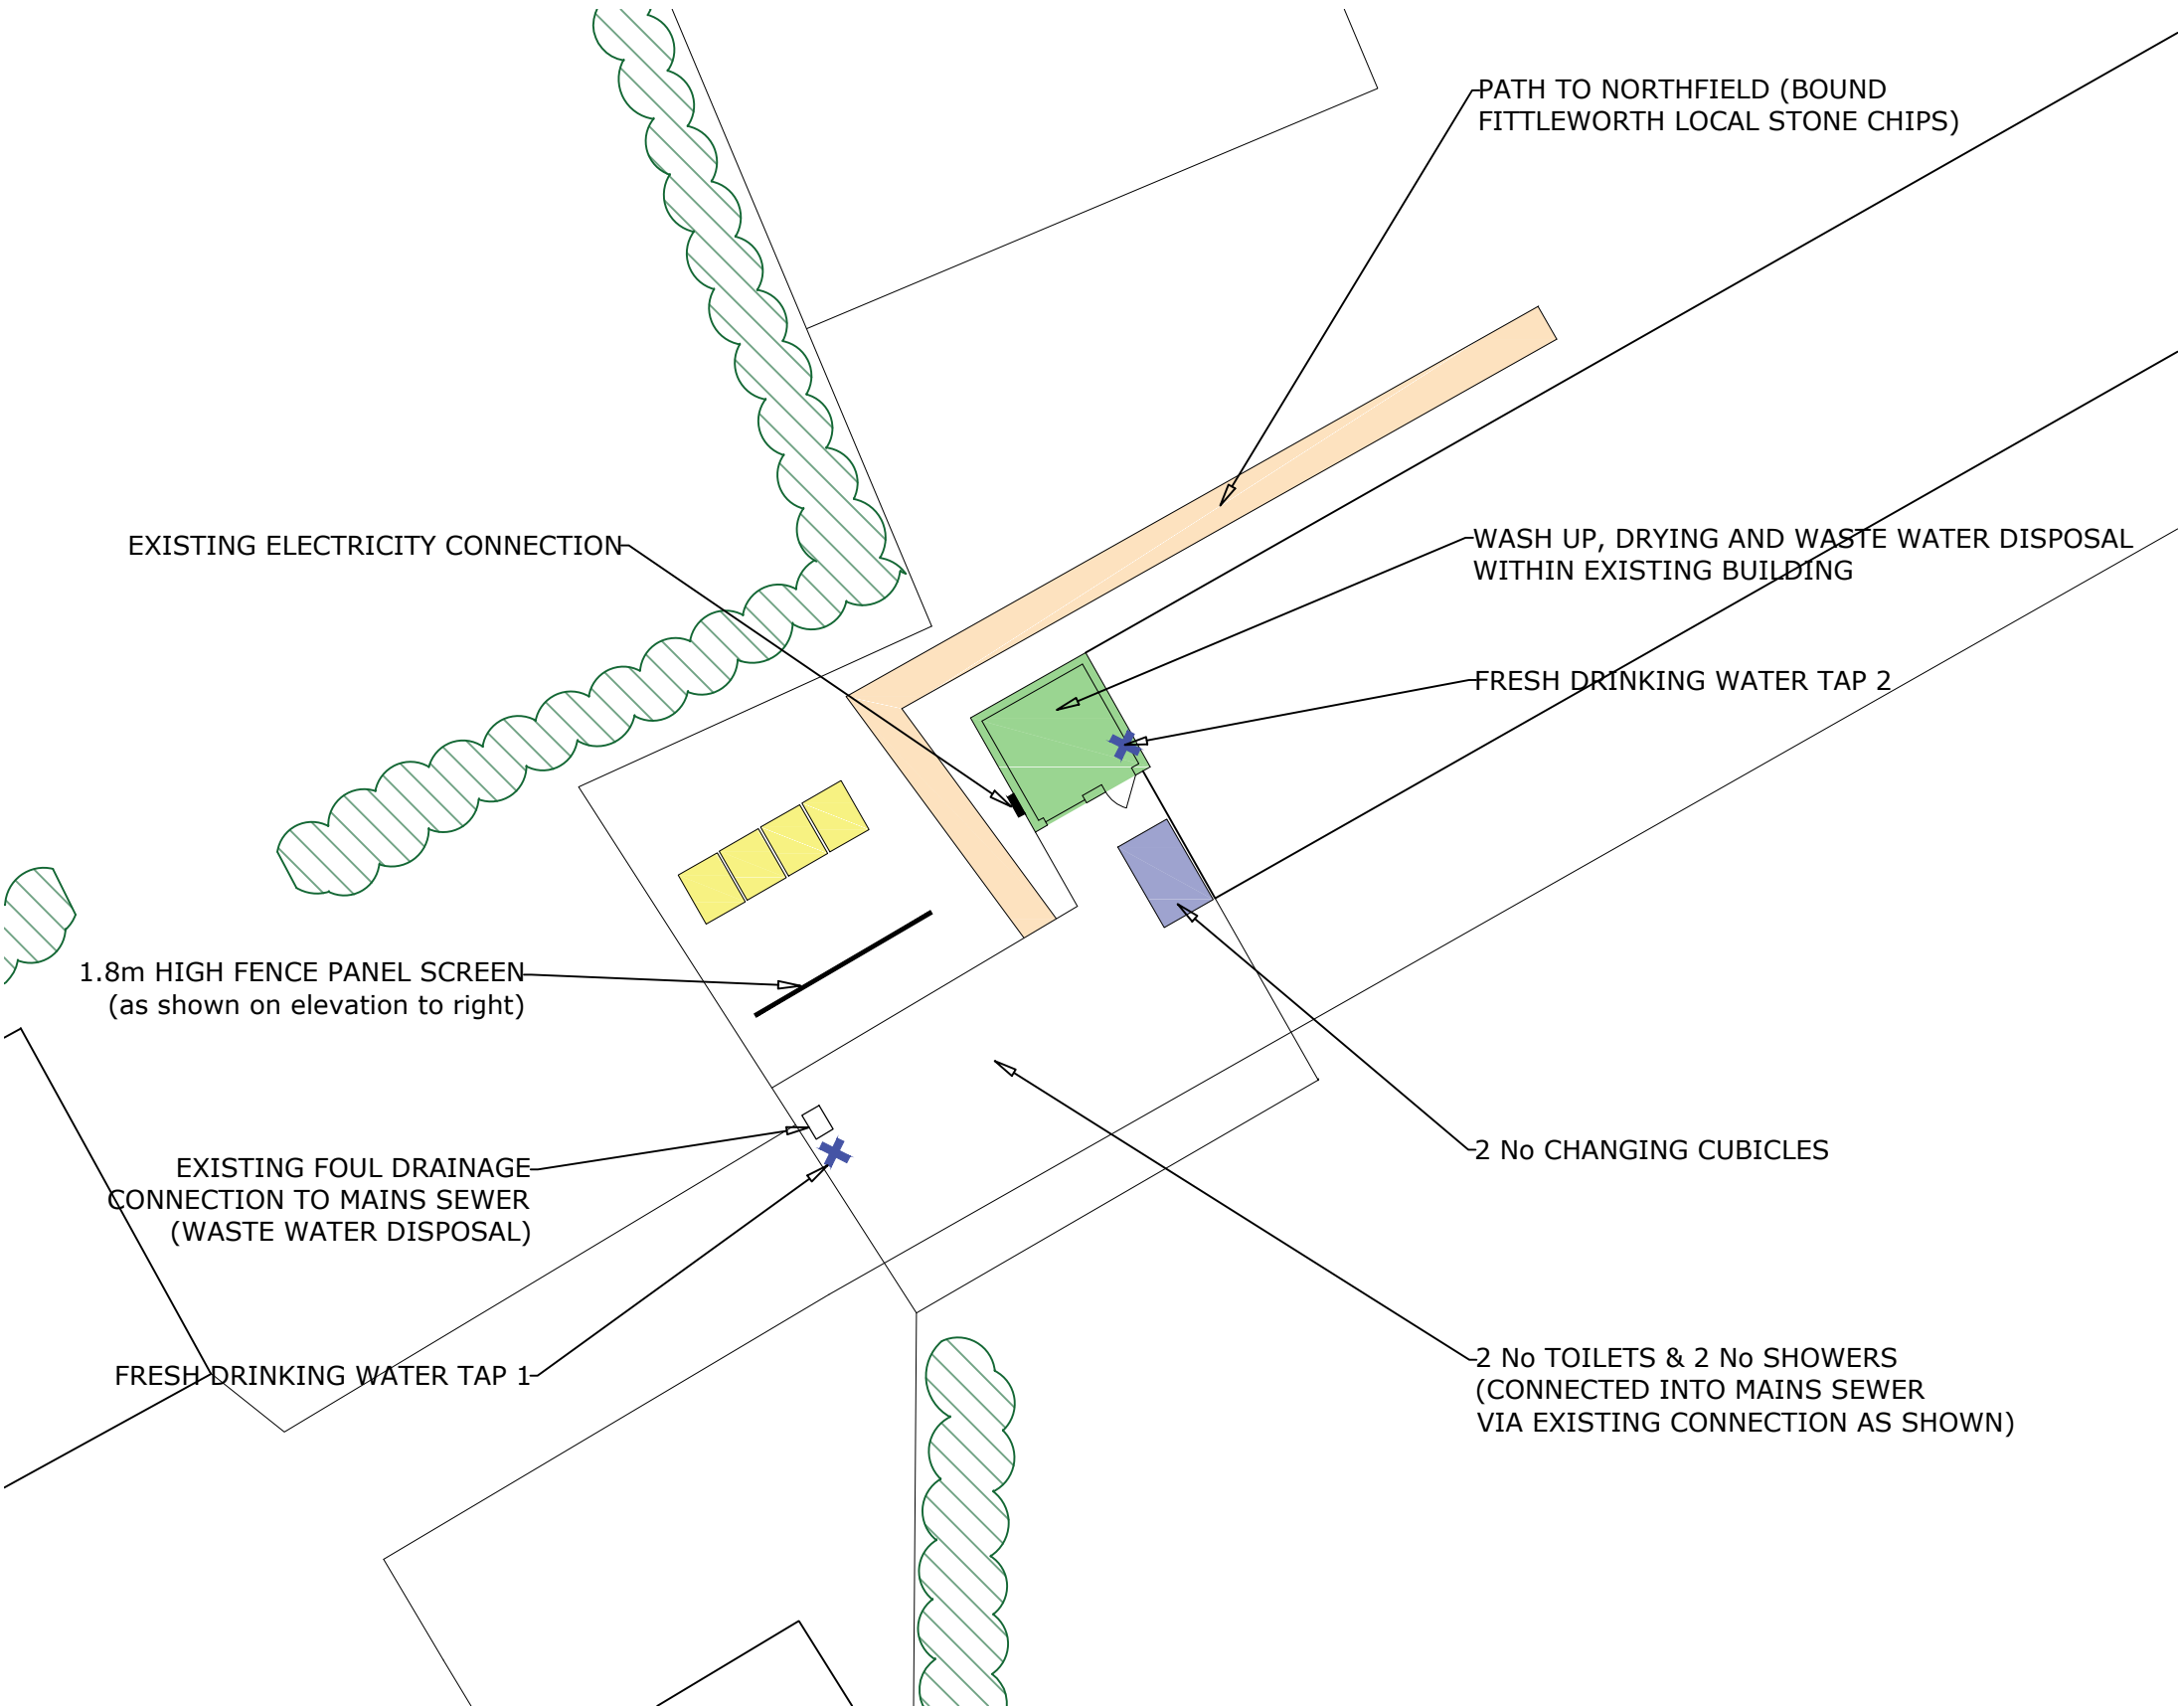


fence screen
1:100@A3

site plan *1:200@A3*