


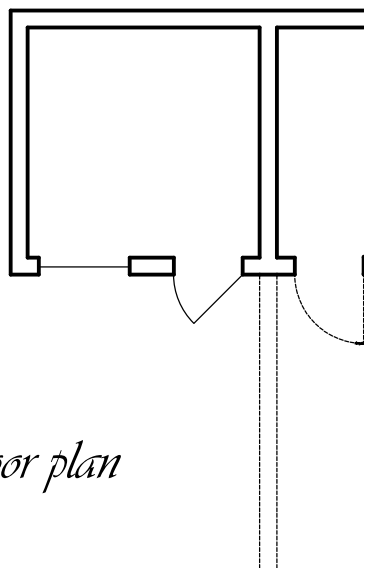


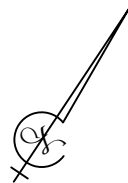


floor plan

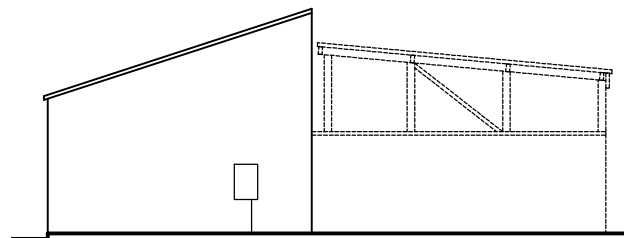

southwest elevation

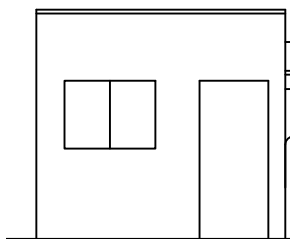


southeast elevation

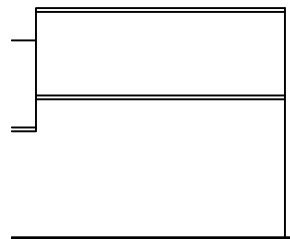


northwest elevation

wash up and drying (within existing brick store)


1:100@A3

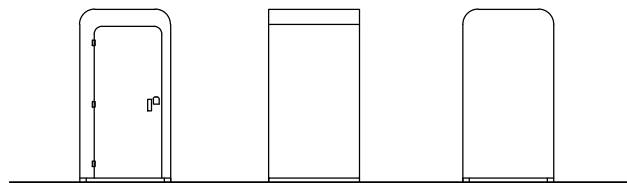


toilet and shower cubicles
1:100@A3

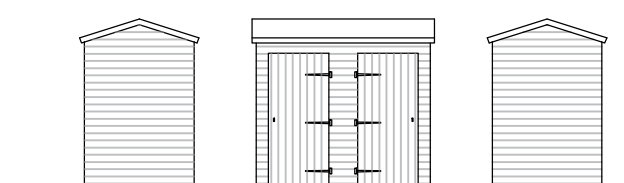

changing cubicles
1:100@A3

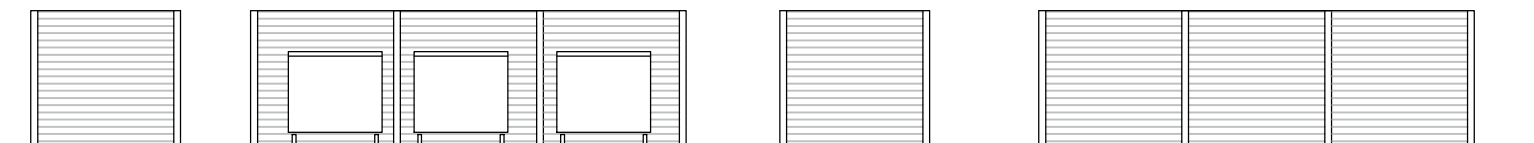

bin store
1:100@A3

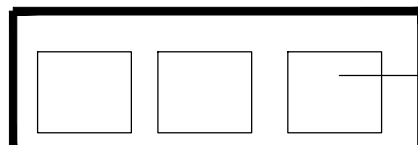

3no. 1100l bins