


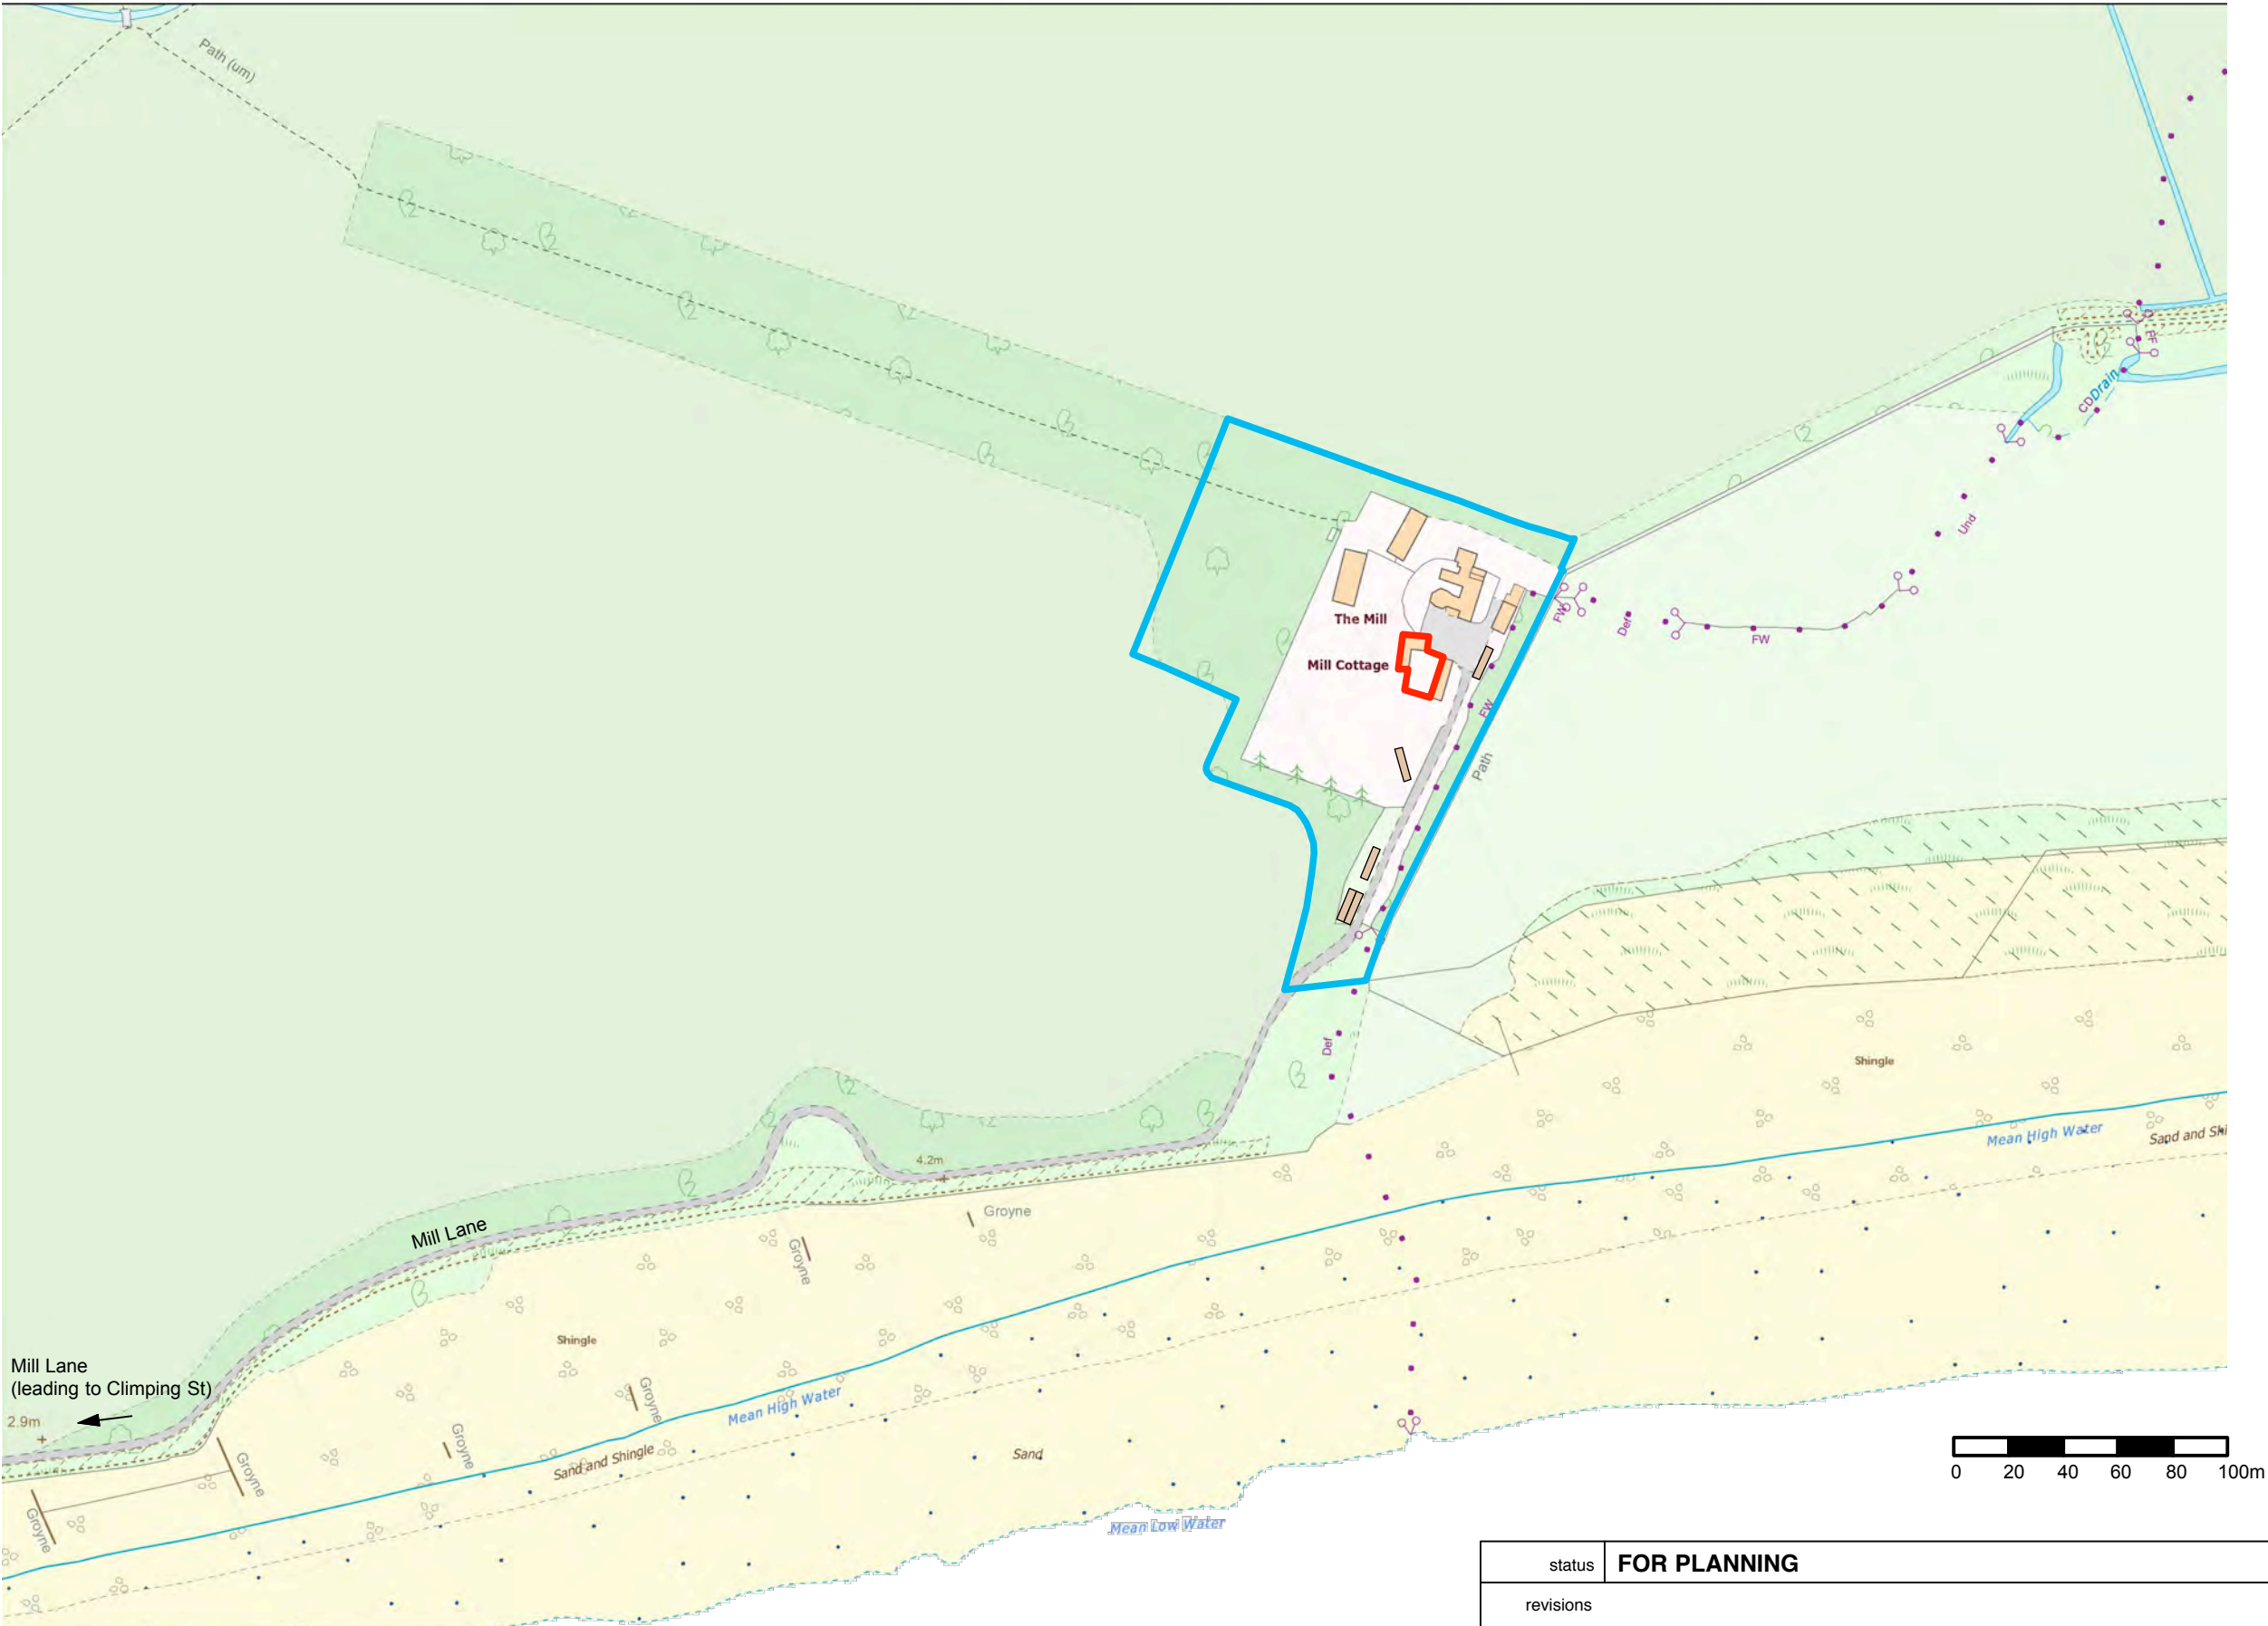

Location Plan: 1:2500@A3

status	FOR PLANNING		
revisions	25 Links Yard. Spelman St. London E1 5LX tel 020 7539 3686 fax 020 7539 3687 mail@featherstoneyoung .com www.featherstoneyoung .com		
	ARCHITECTS		
	 FeatherstoneYoung		
	job Clymping Mill		
	address Climping Street, Climping		
	dwg title Location Plan		
	scale 1:2500/A3 date 01/19		
CLI job reference		SK002 drawing number	B revision