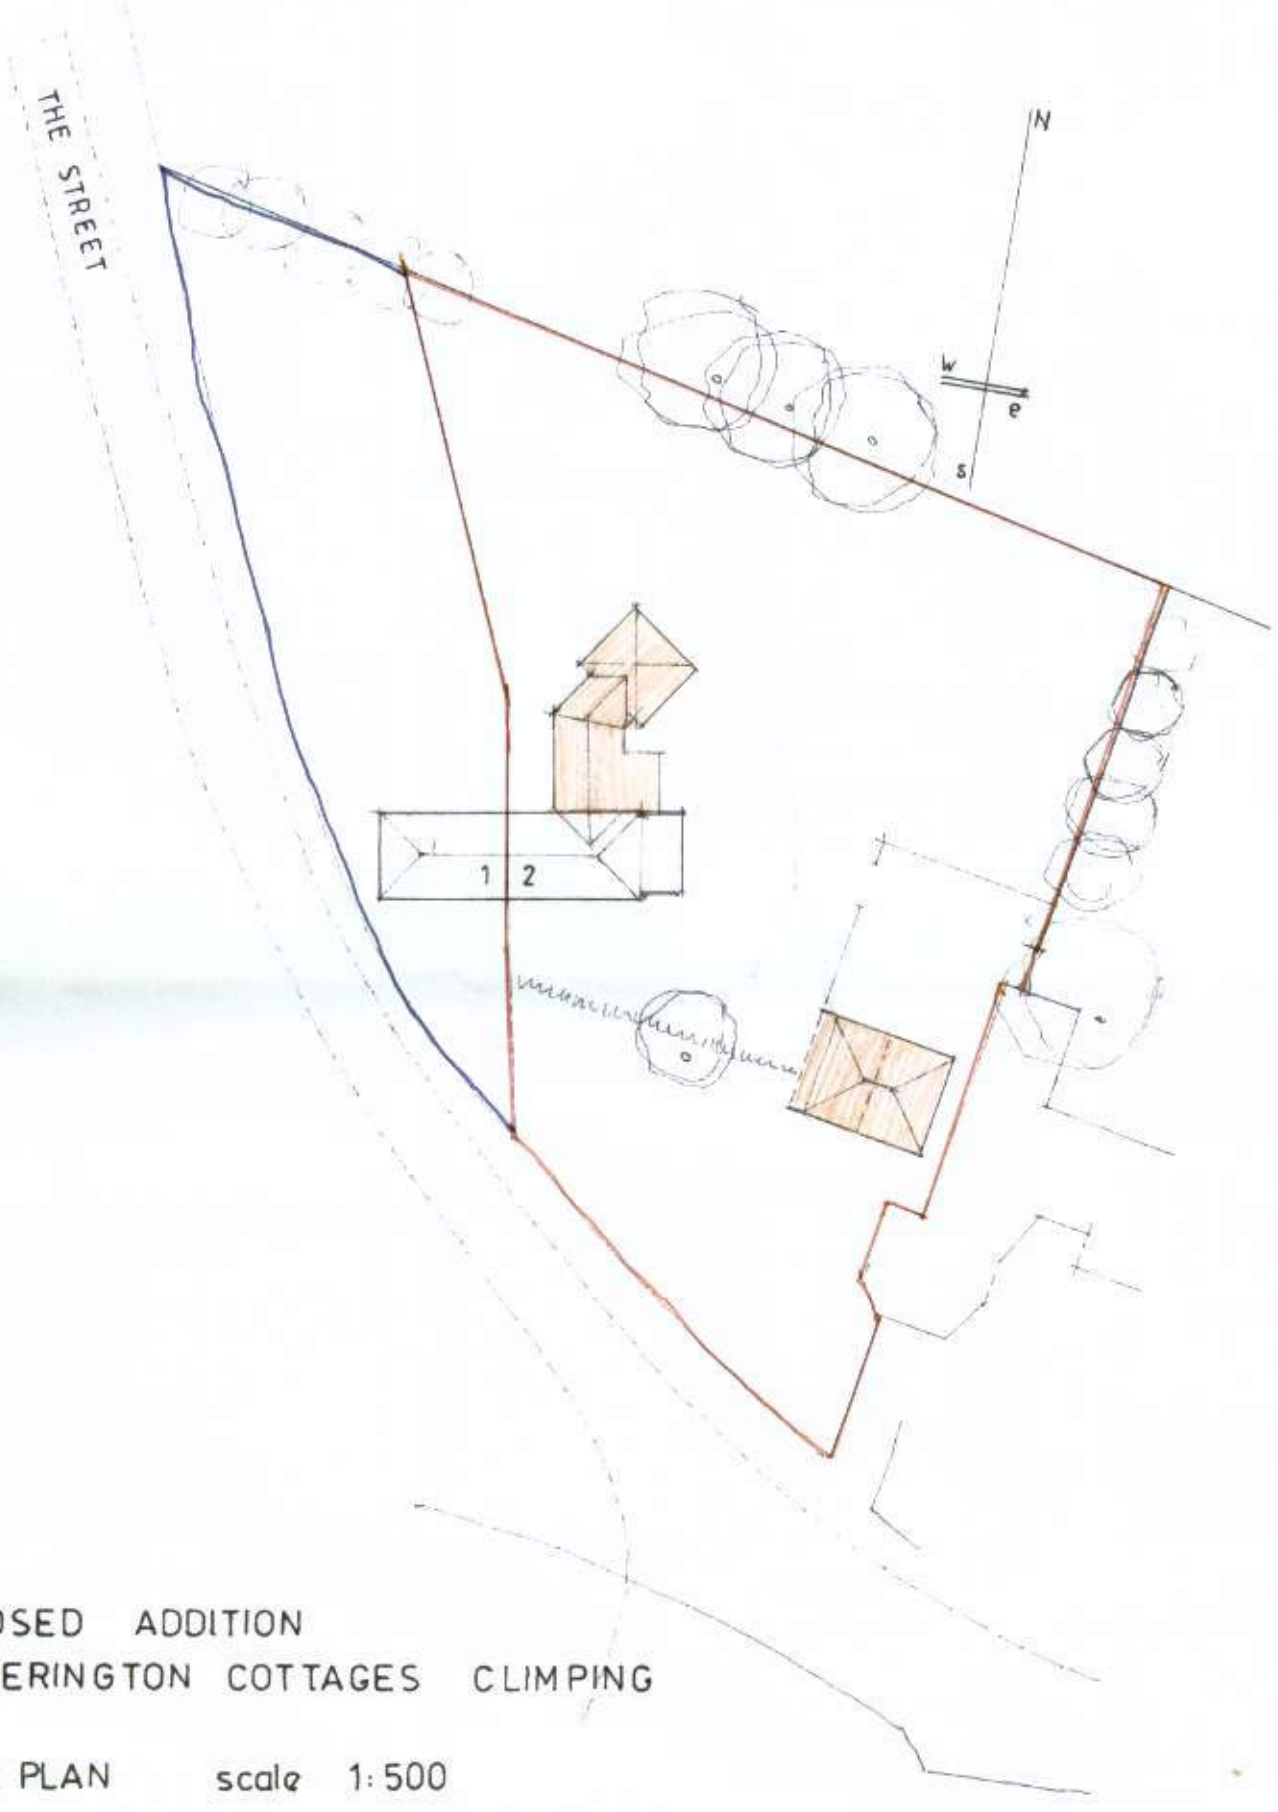

PROPOSED ADDITION
2 ATHERINGTON COTTAGES CLIMPING

BLOCK PLAN scale 1:500

Plan no 632|4

ARUN DISTRICT COUNCIL CM/8/09/