


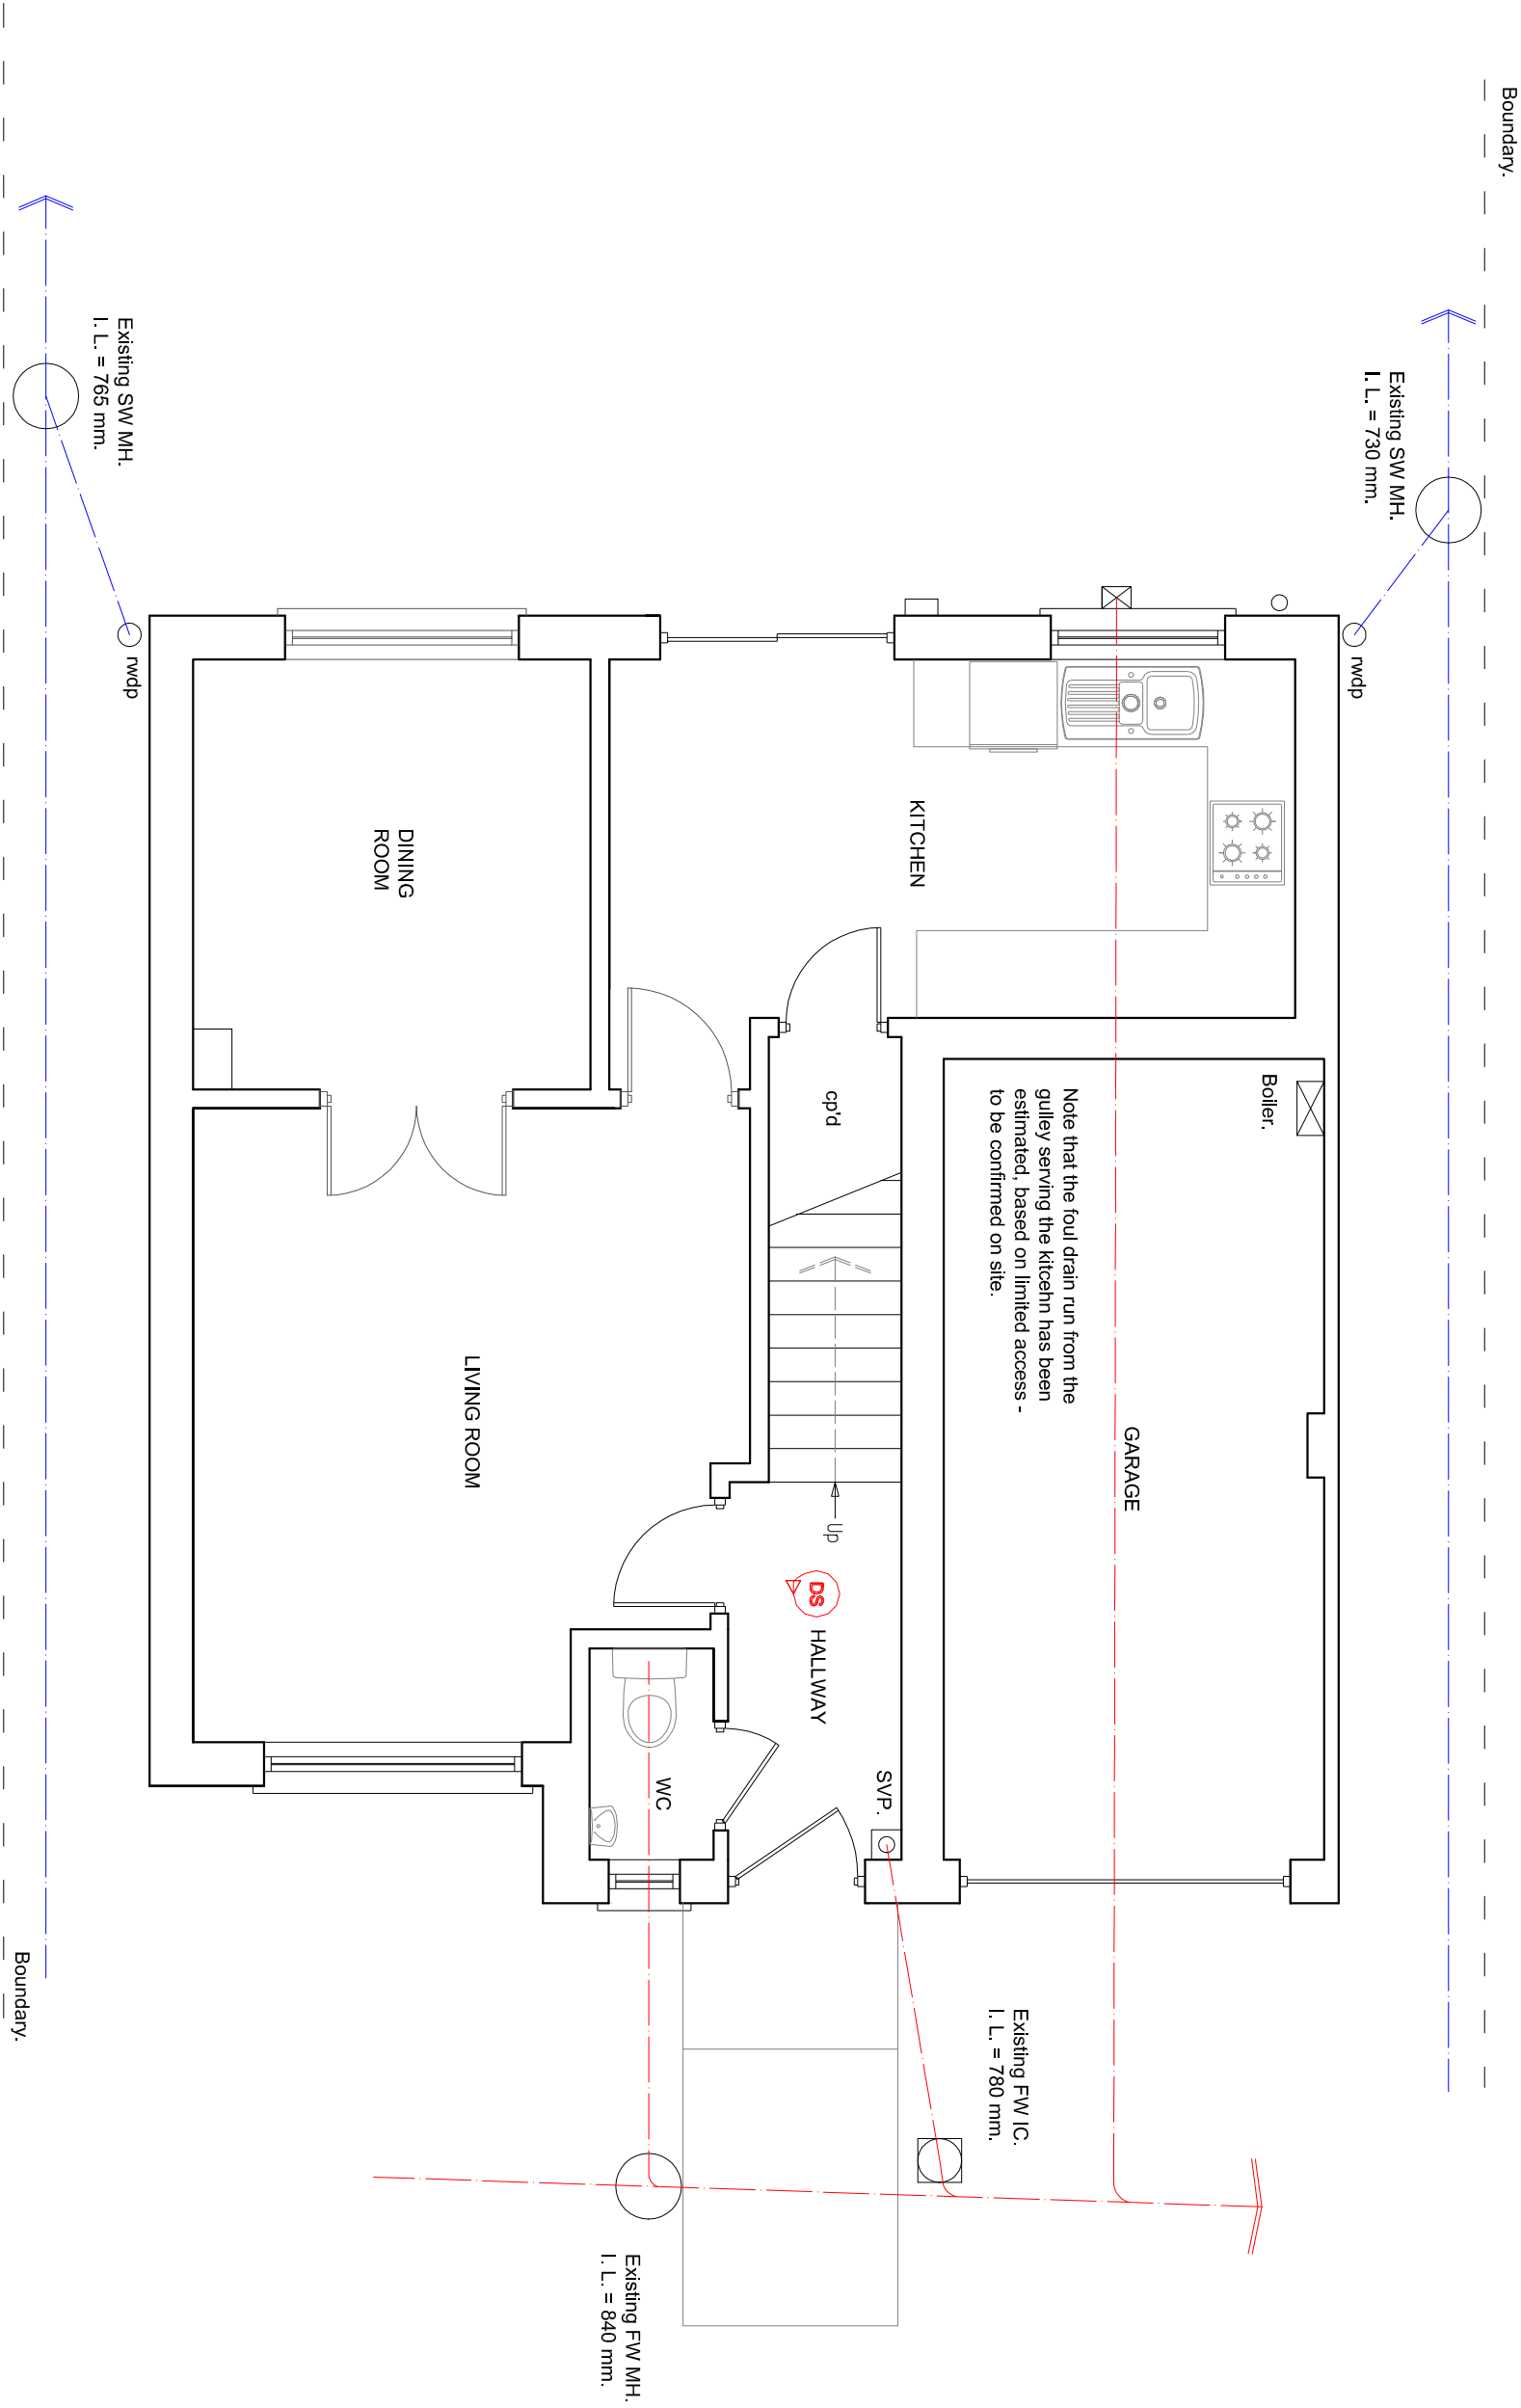

EXISTING GROUND FLOOR PLAN

SUSSEX BUILDING CONSULTANCY LIMITED

4 MAY CLOSE, CLIMPING,
LITTLEHAMPTON, WEST SUSSEX.

SCALE - 1/50 REV - DATE - 08/03/2018

LABC
partner

3 NORTHCOTE ROAD
BOGNOR REGIS
PO21 9LZ
TEL/FAX - (01243) 861379