



Boundary.

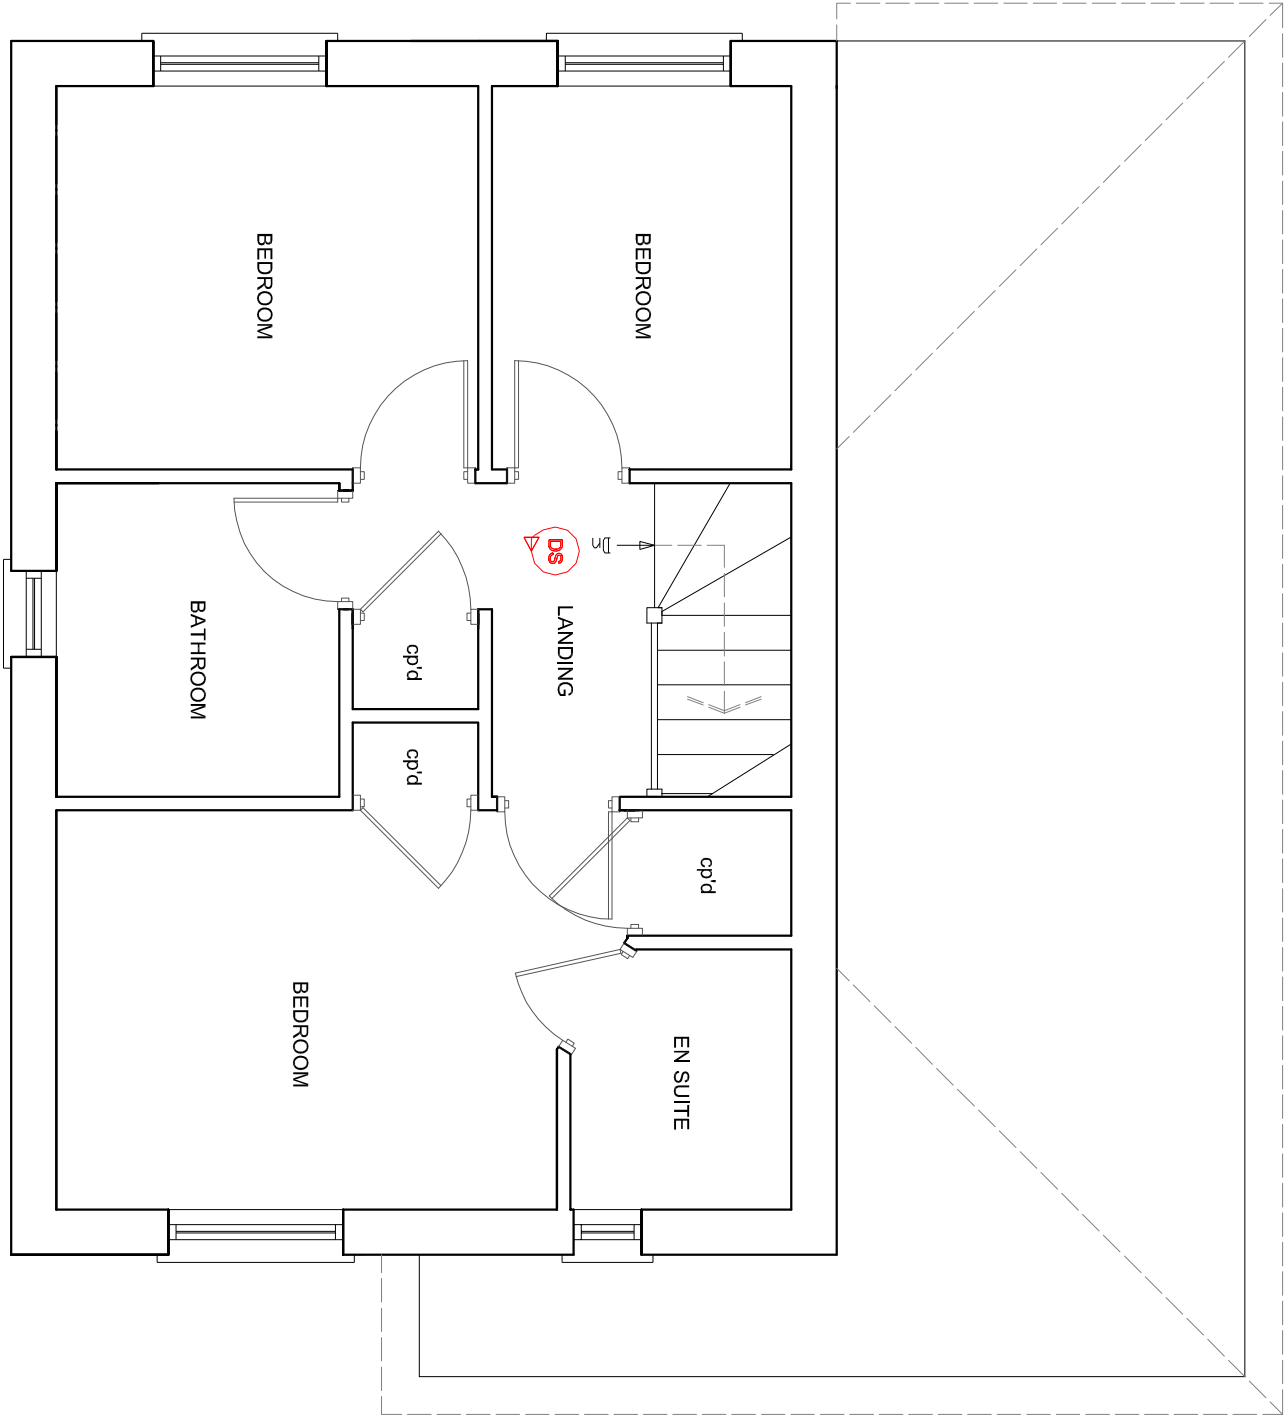

Boundary.

EXISTING FIRST FLOOR PLAN

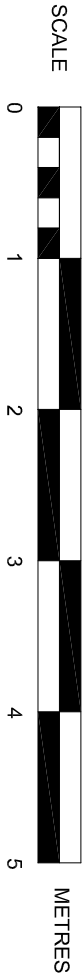

SUSSEX BUILDING CONSULTANCY LIMITED

4 MAY CLOSE, CLIMPING,
LITTLEHAMPTON, WEST SUSSEX.

SCALE - 1/50 REV - DATE - 08/03/2018



LABC
partner

3 NORTHGOTE ROAD
BOGNOR REGIS
PO21 5LZ
TEL/FAX - (01243) 961379