



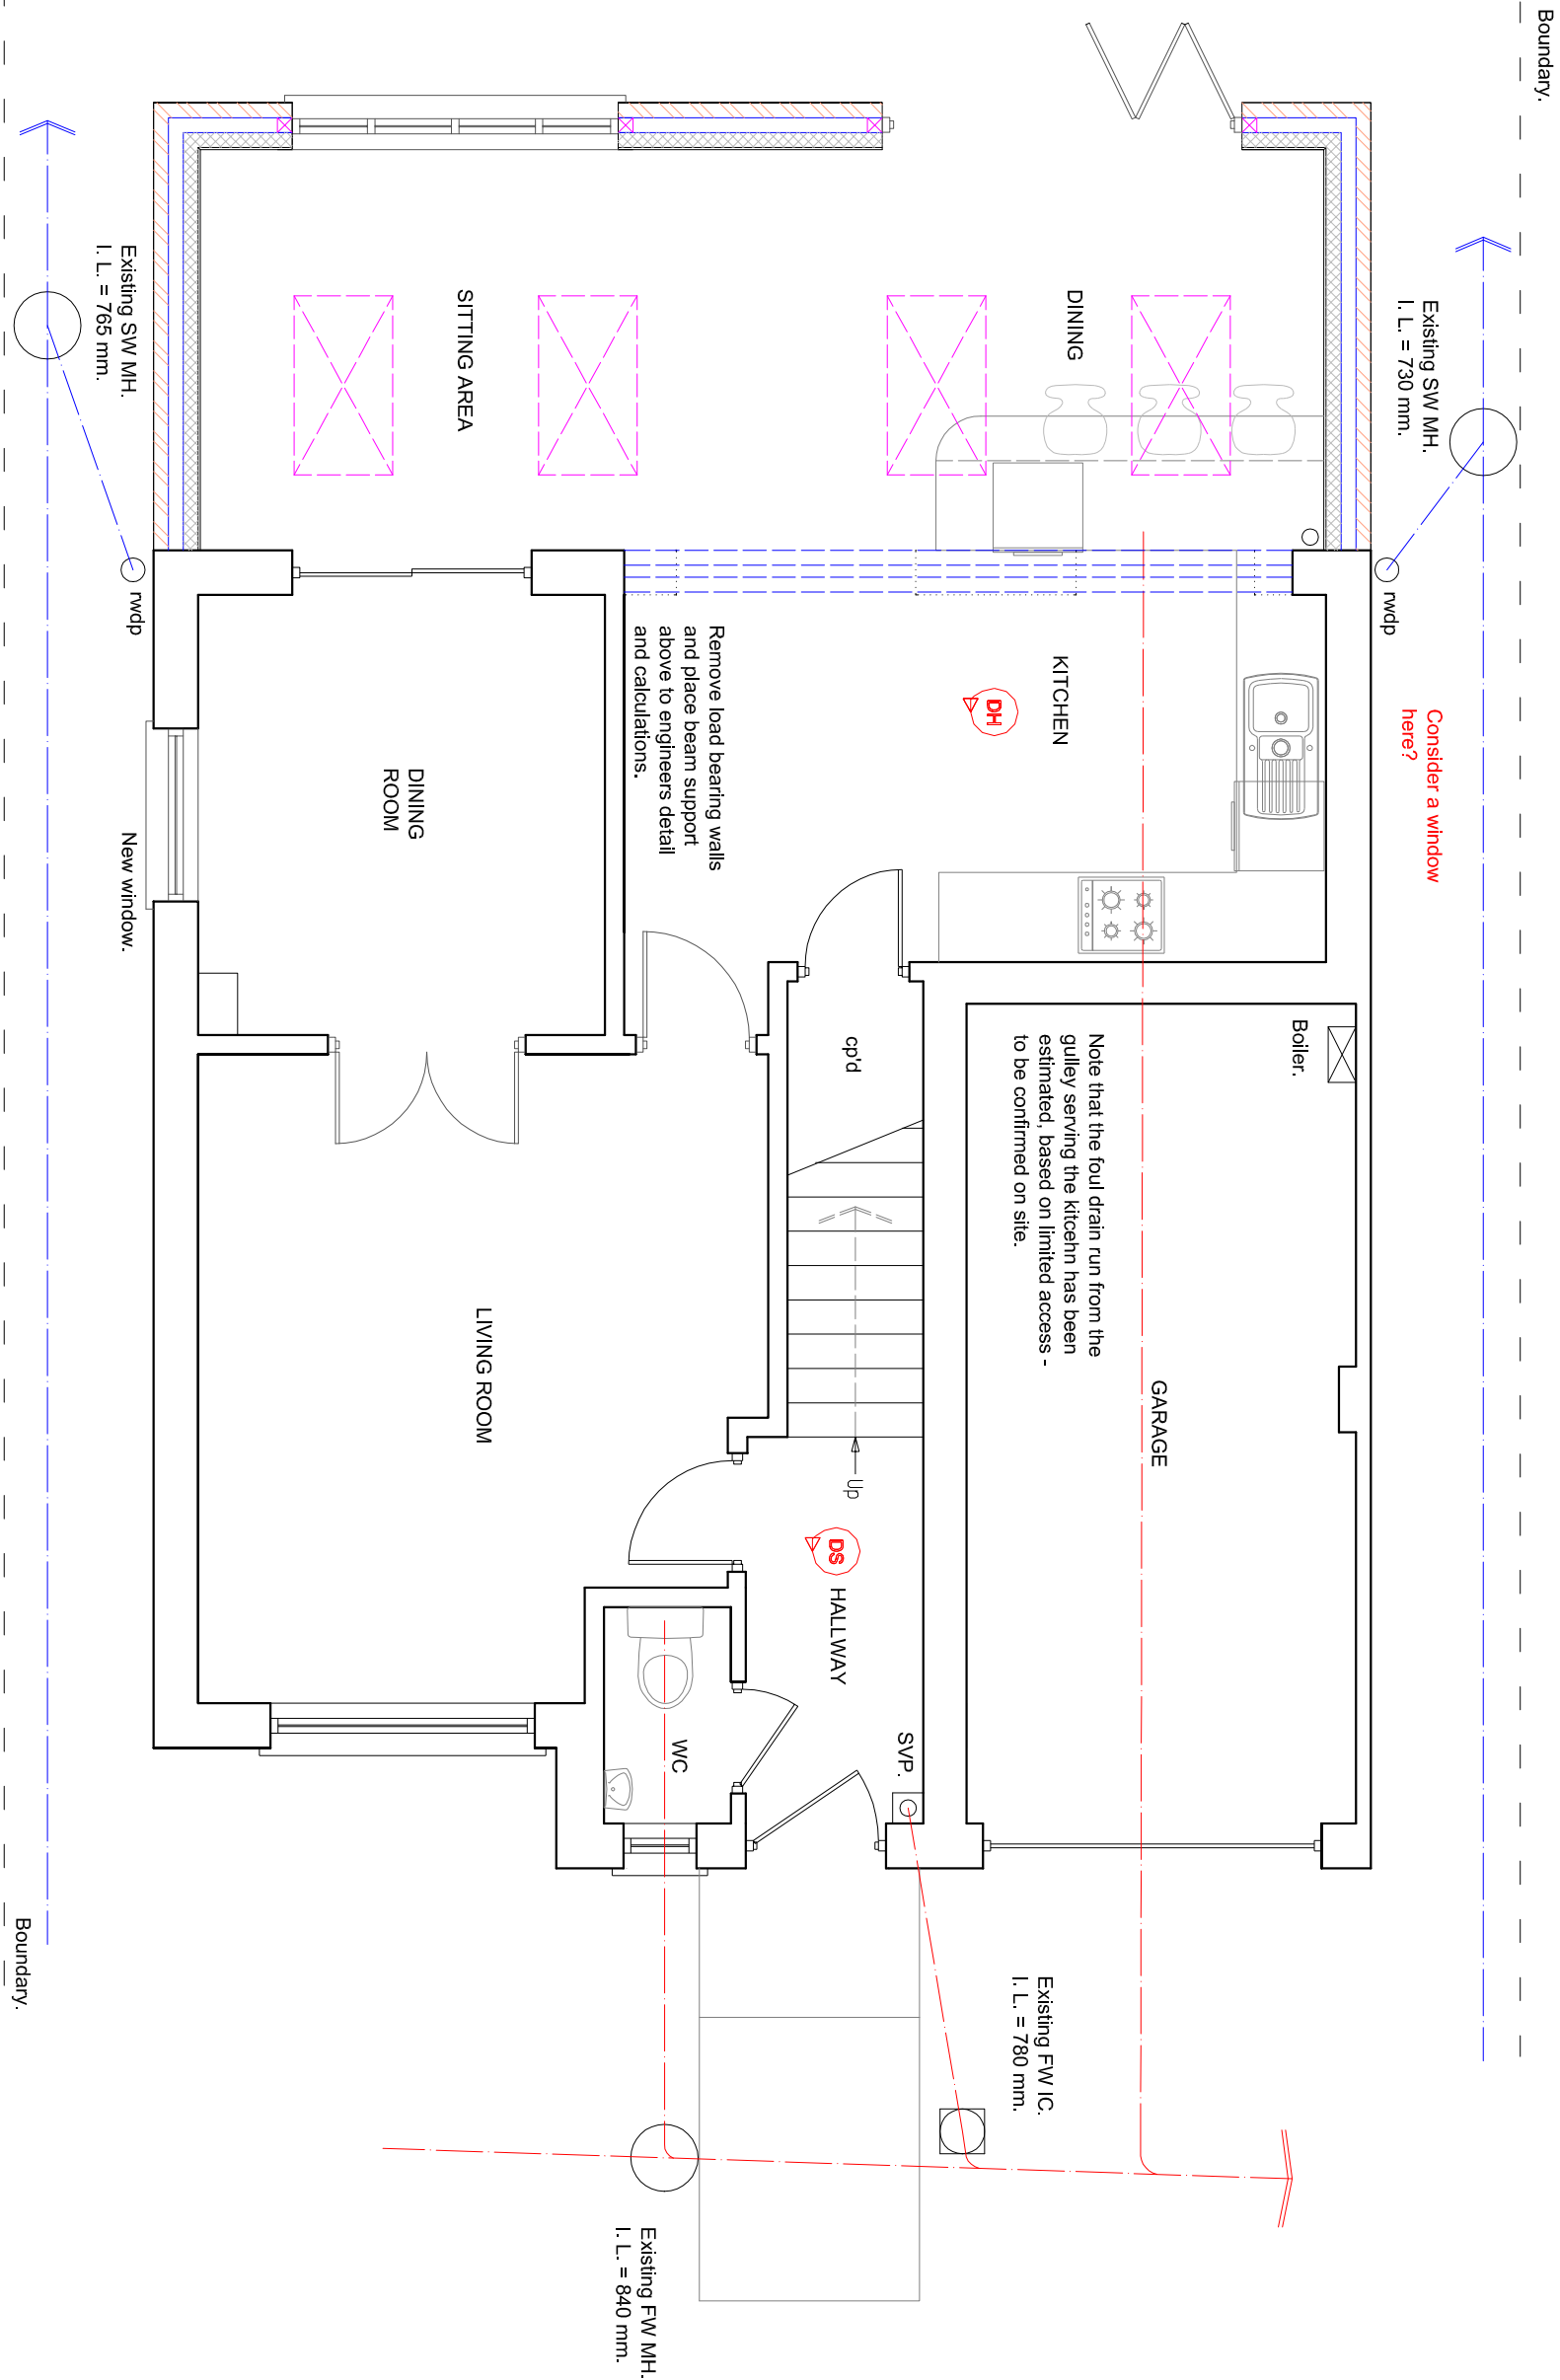

3000

PROPOSED GROUND FLOOR PLAN

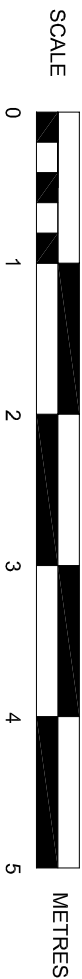

SUSSEX BUILDING CONSULTANCY LIMITED

4 MAY CLOSE, CLIMPING,
LITTLEHAMPTON, WEST SUSSEX.

SCALE - 1/50 REV - DATE - 13/03/2018



partner
LABC

3 NORTHCOOTE ROAD
BOSSNOY REGIS
PO21 5LZ
TEL/FAX - (01243) 861379