



Boundary.

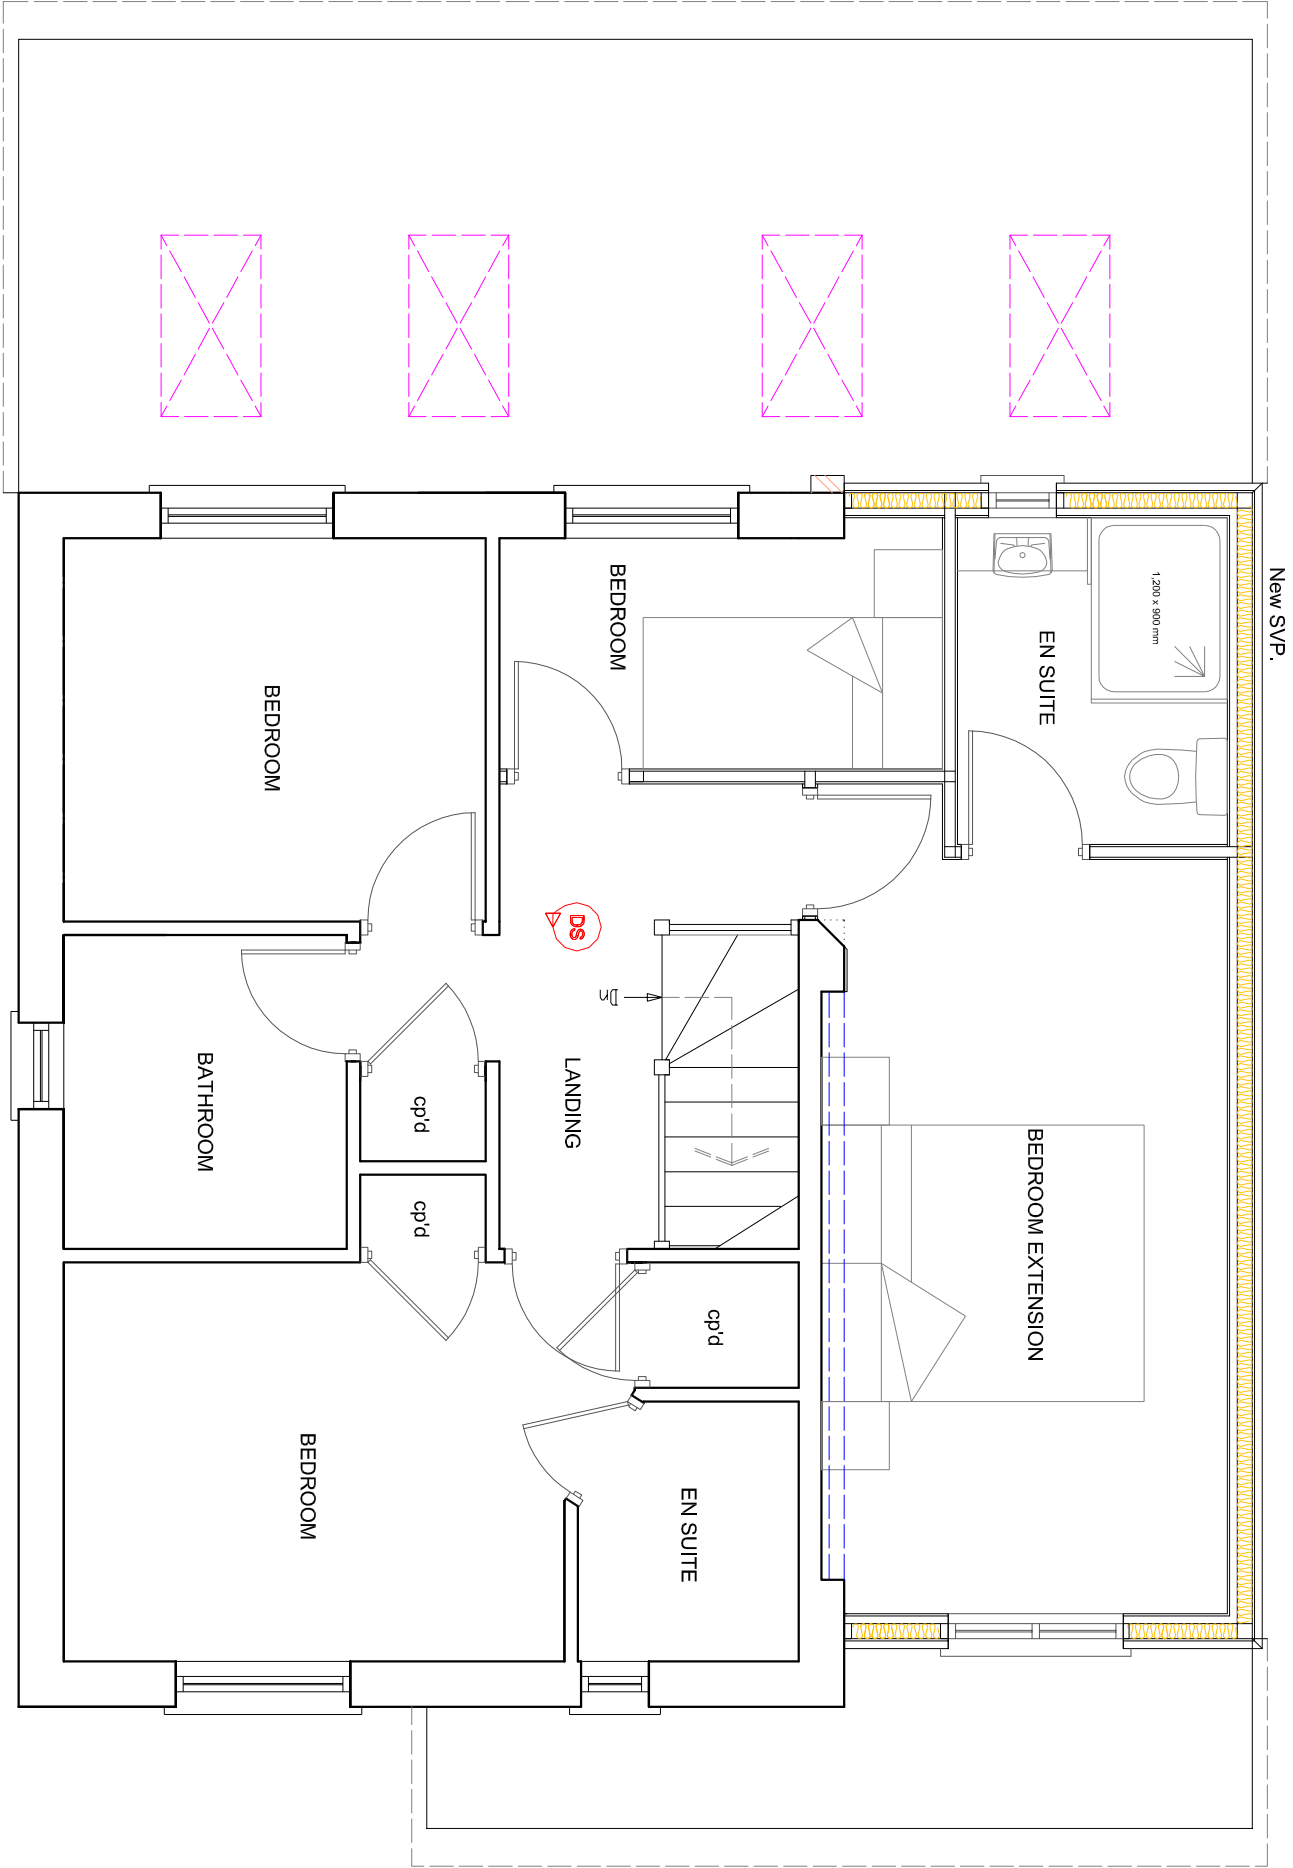

Boundary.

PROPOSED FIRST FLOOR PLAN

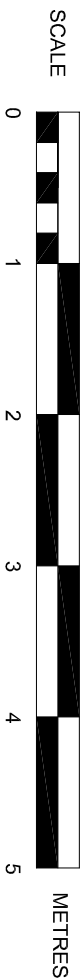

SUSSEX BUILDING CONSULTANCY LIMITED

4 MAY CLOSE, CLIMPING,
LITTLEHAMPTON, WEST SUSSEX.

SCALE - 1/50 REV - A DATE - 19/03/2018

LABC partner

3 NORTHCOOTE ROAD
BOGNOR REGIS
PO21 5LZ

TEL/FAX - (01243) 861379