



Pond Planting

Marginal and Aquatic plants:
9 cm pots - 6 plants per m2
S=Small
M=Medium
L=Large
U=Submerged

- Acorus calamus - S - 30no
- Butomus umbellatus - S - 30no
- Cardamine pratensis - S - 30no
- Carex acutiformis - M -30no
- Cyperus fuscus - S - 30no
- Ceratophyllum demersum - U - 30no
- Eleocharis palustris - M - 30no
- Juncus effusus - S - 30no
- Juncus inflexus - S - 30no
- Mentha aquatica - S - 30no
- Menyanthes trifoliata - S - 30no
- Mysotis scorpiodes - S - 30no
- Potamogeton nutans - U O2 - 60no
- Ranunculus aquatilis - U O2 -60no
- Sparganium erectum - M-30no
- Typha angustifolia - L - 60no
- Schoenoplectus lacustris - L - 60no

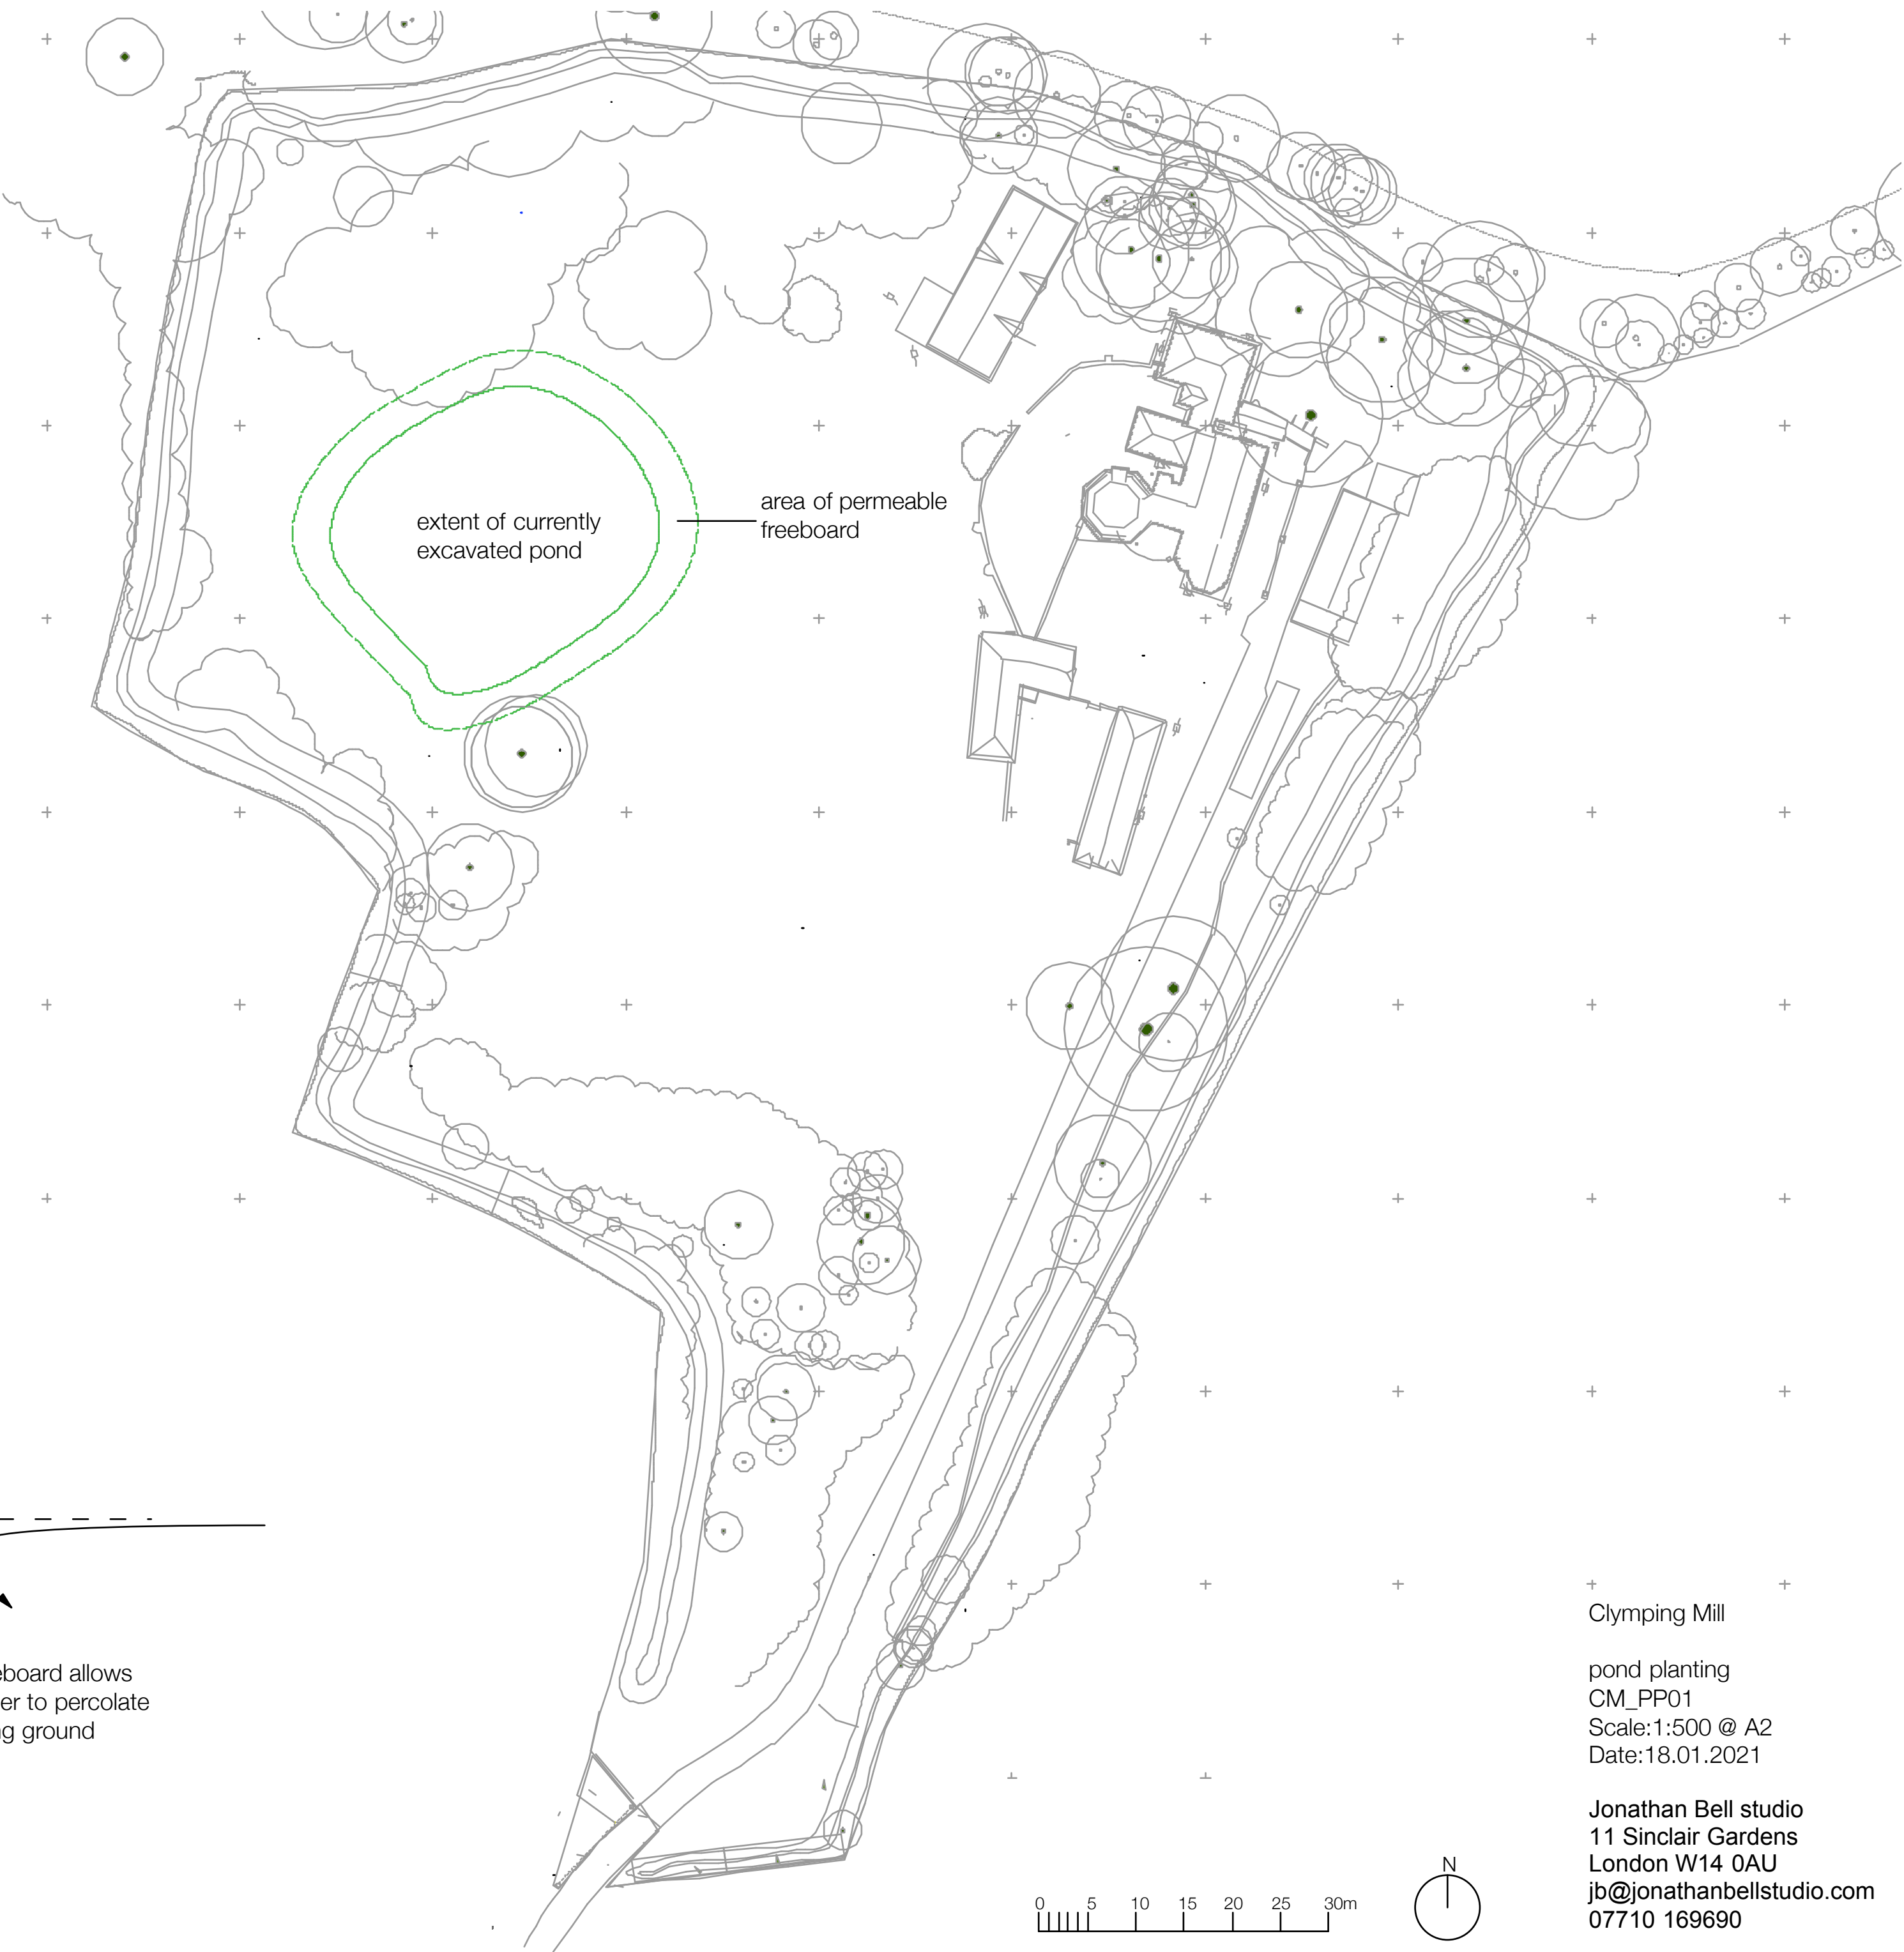

marginal and aquatic plants

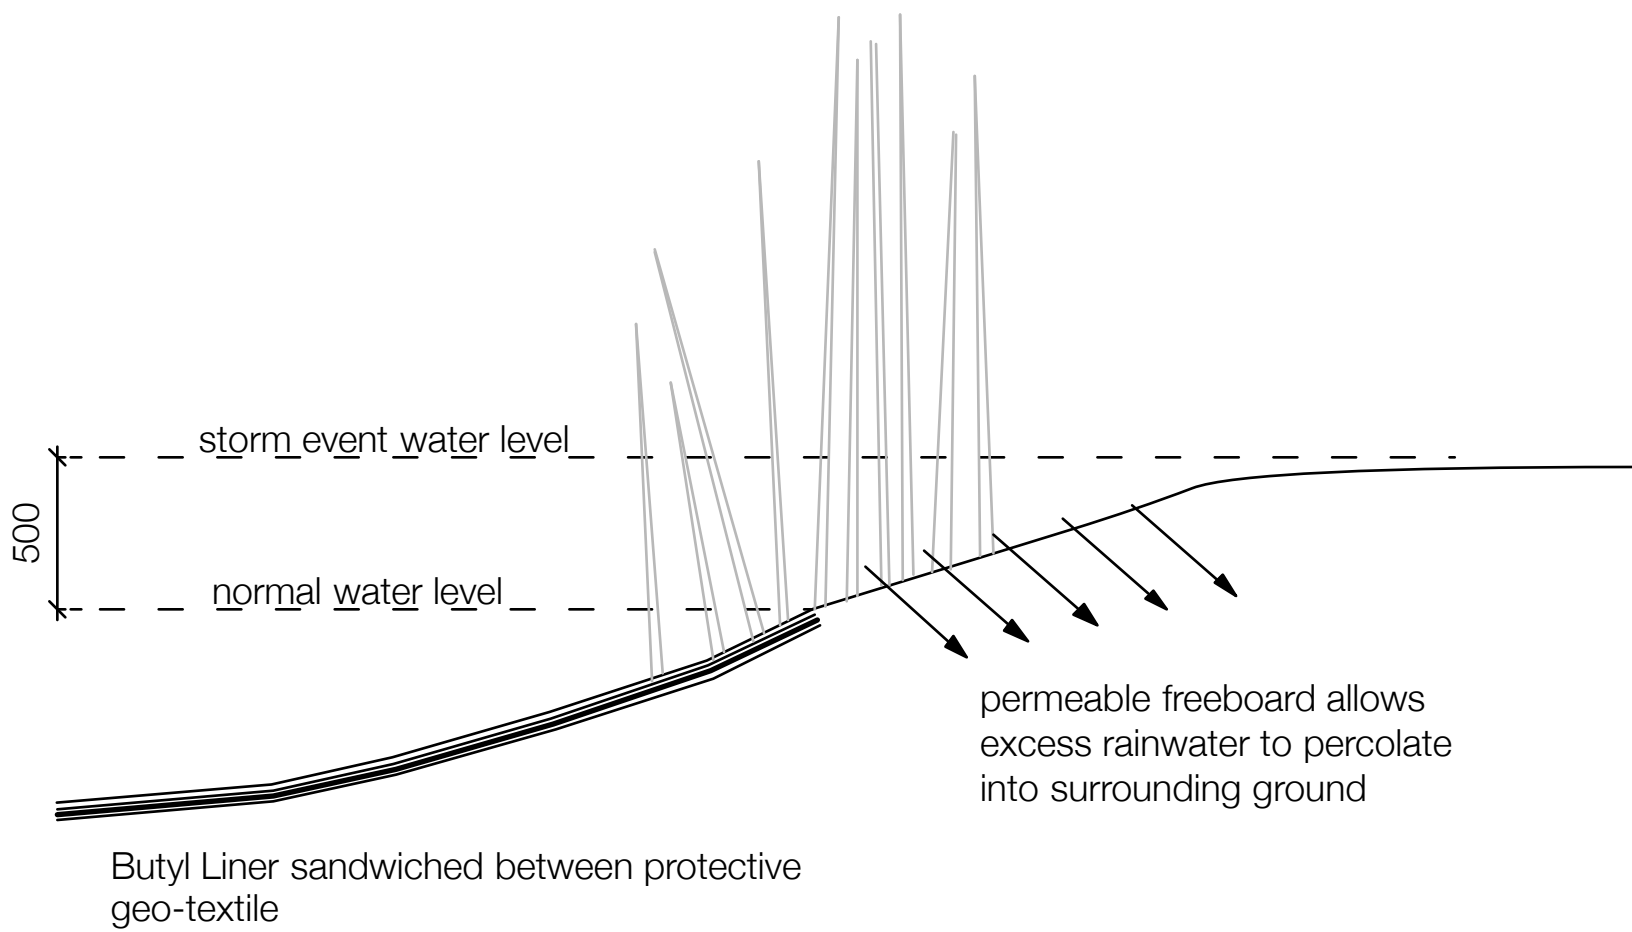

Butyl Liner sandwiched between protective geo-textile

Typical profile through pond edge

Clymping Mill

pond planting
CM_PP01
Scale:1:500 @ A2
Date:18.01.2021

Jonathan Bell studio
11 Sinclair Gardens
London W14 0AU
jb@jonathanbellstudio.com
07710 169690

