



d2

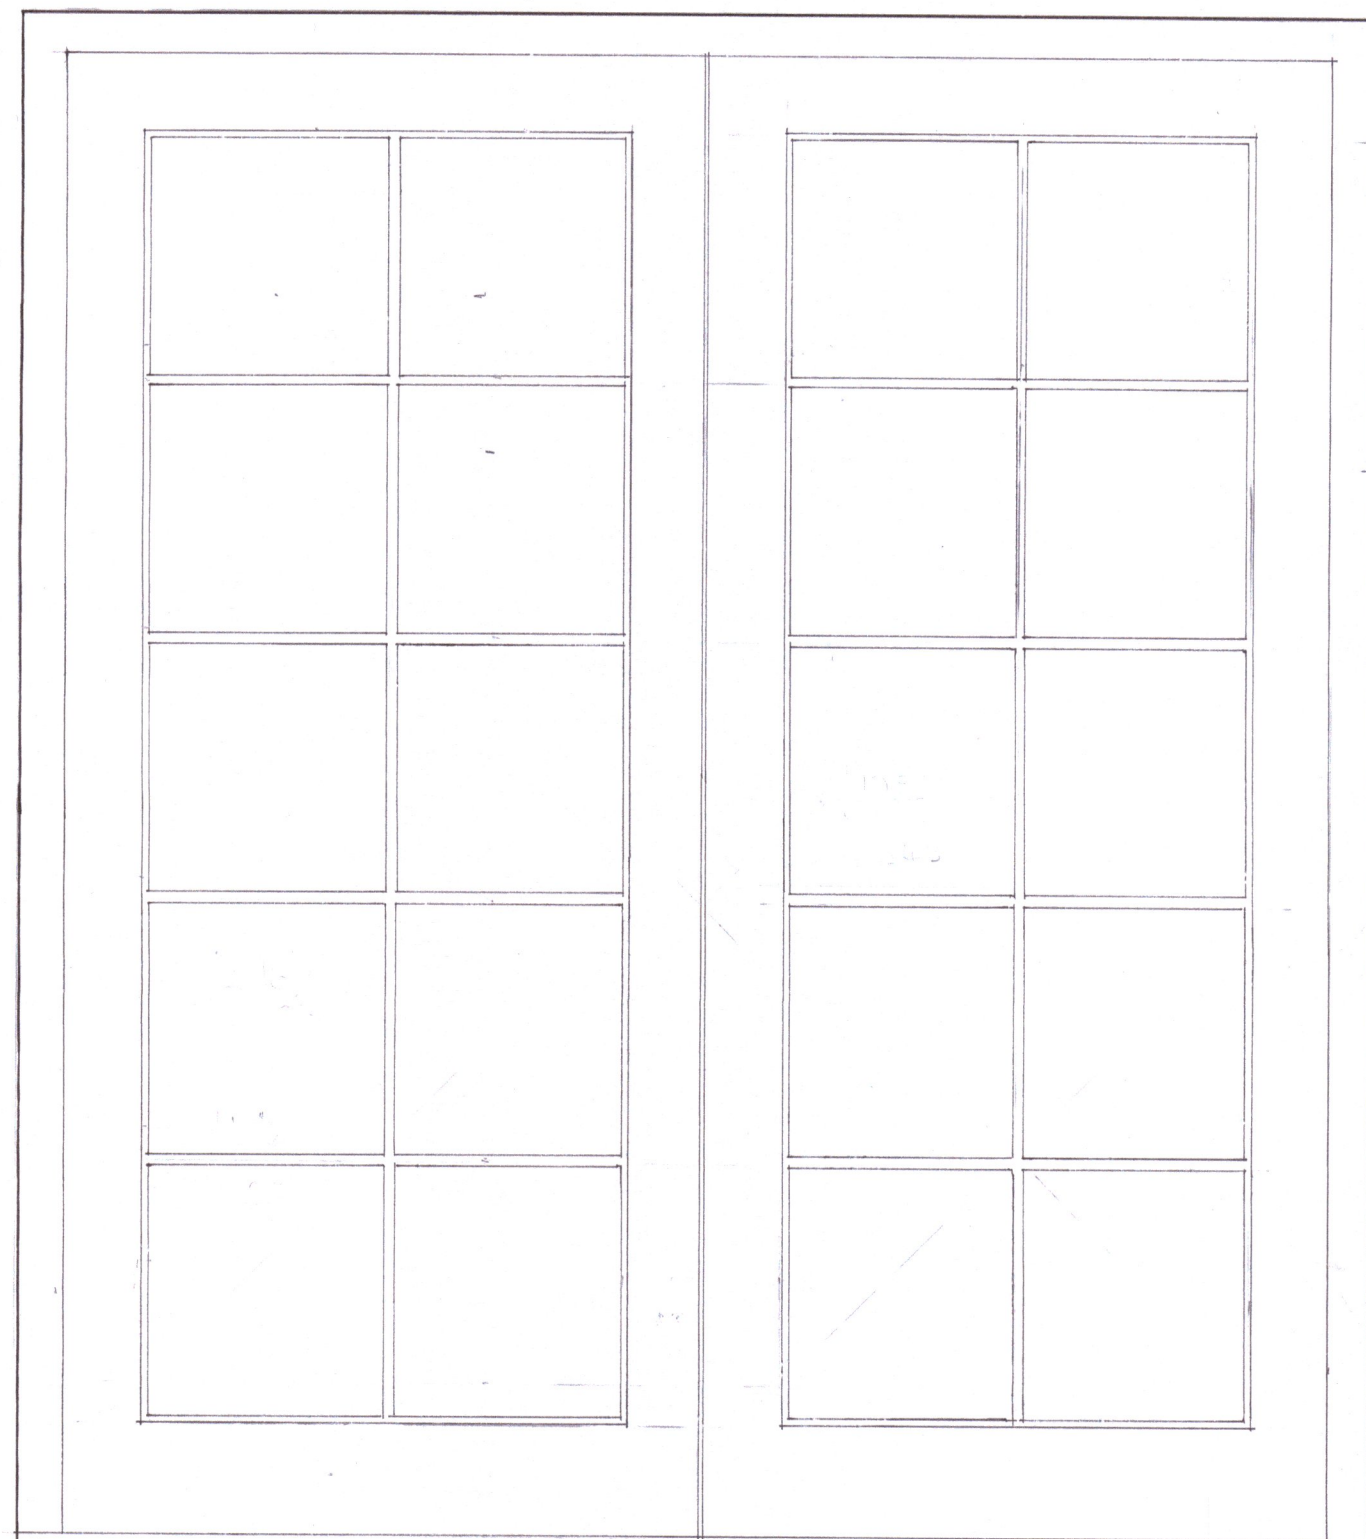

2100

1800


d1

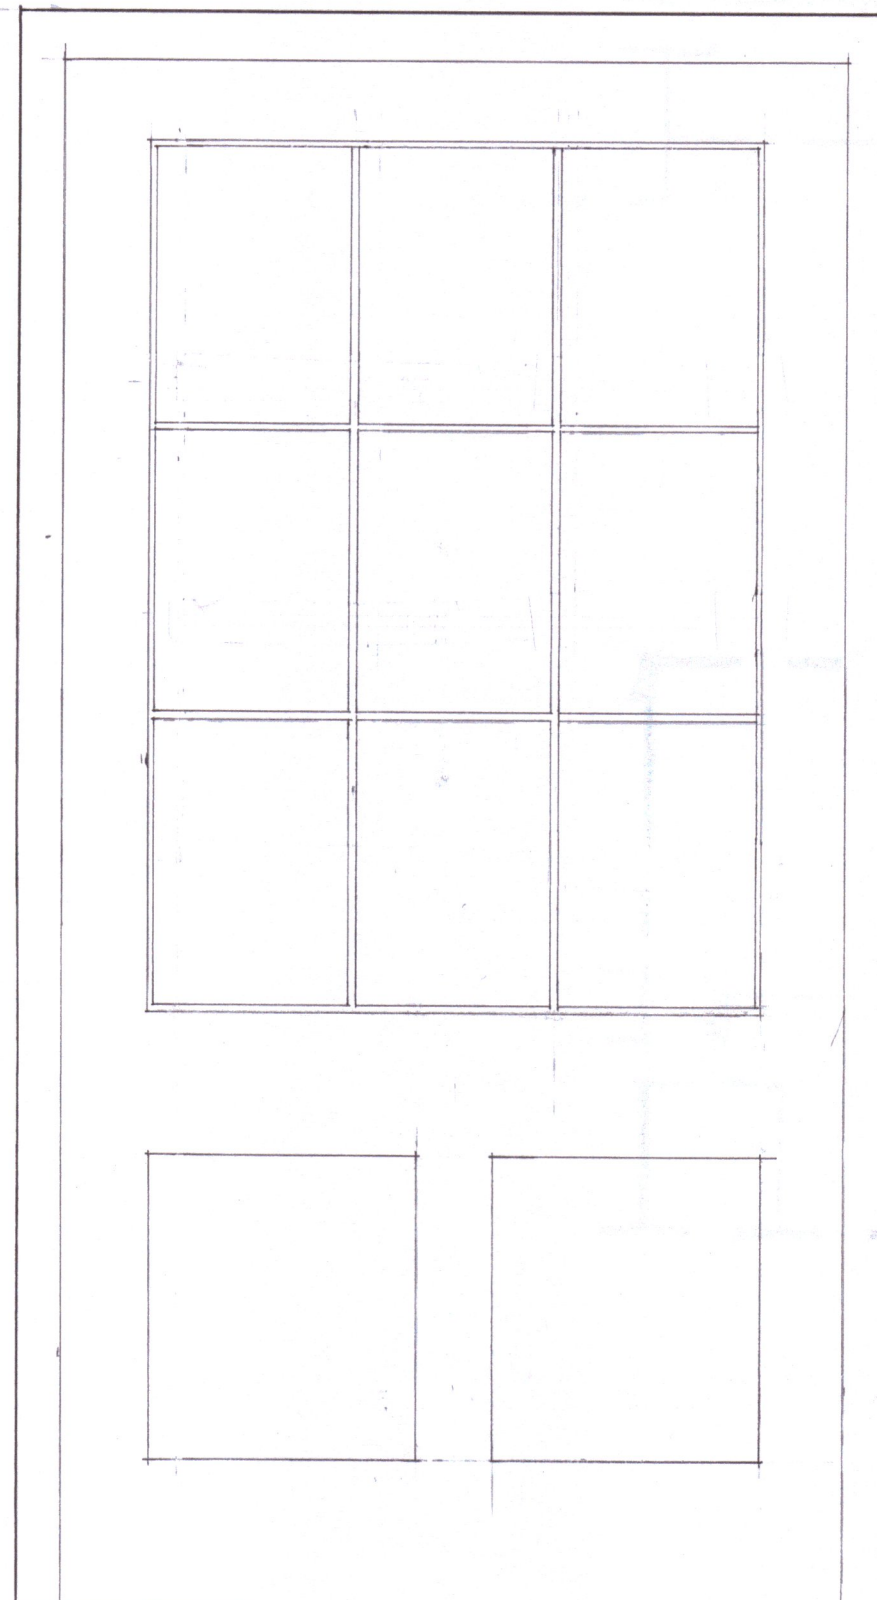

2200

1150


d4

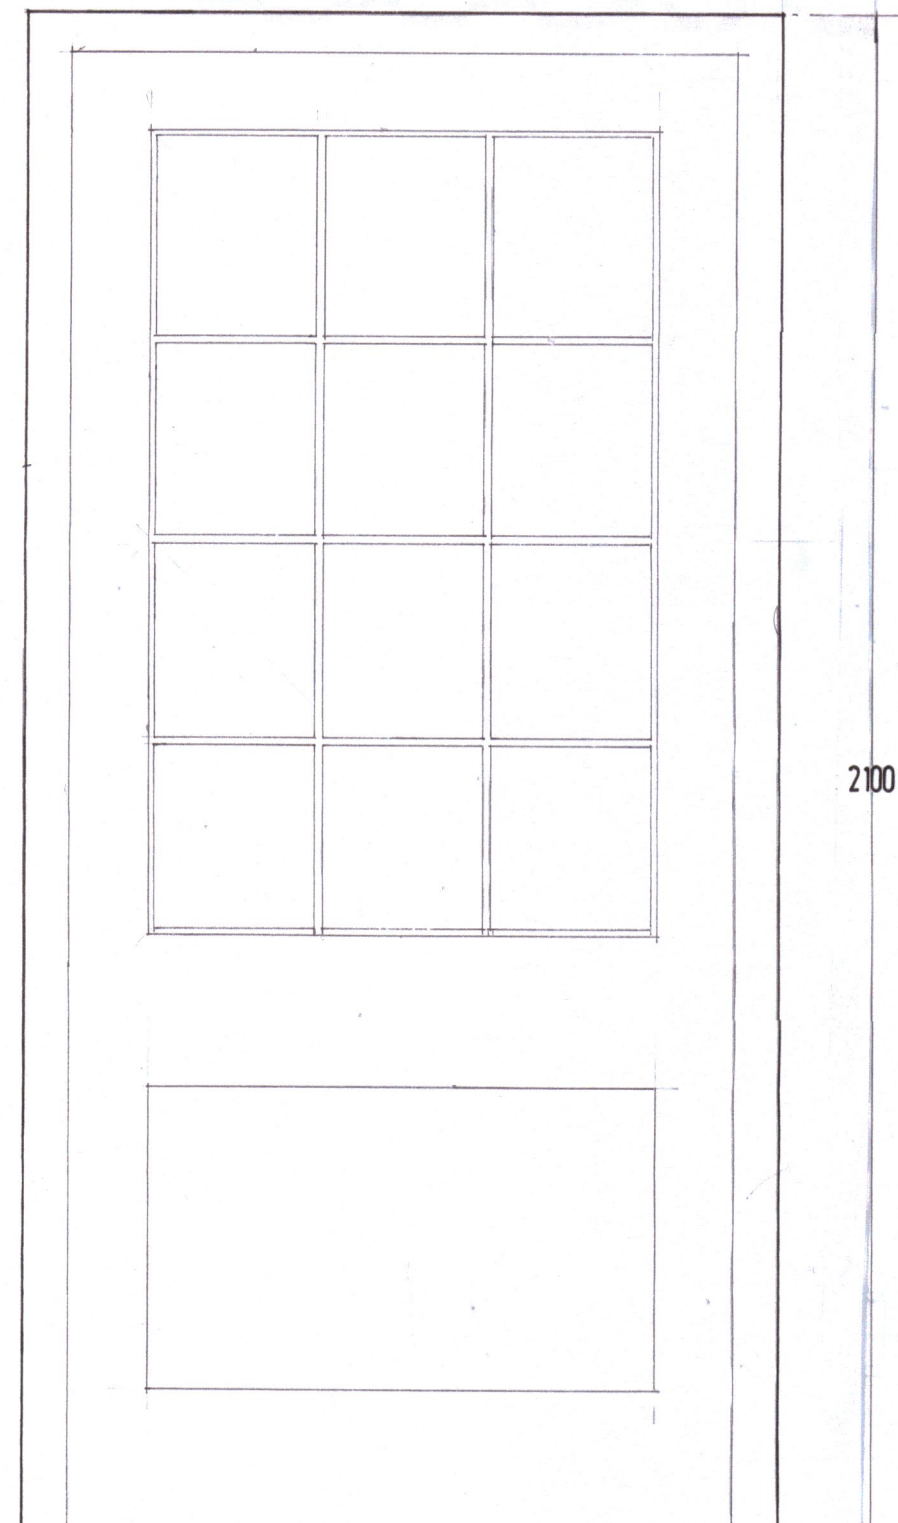

2100

1000

W3

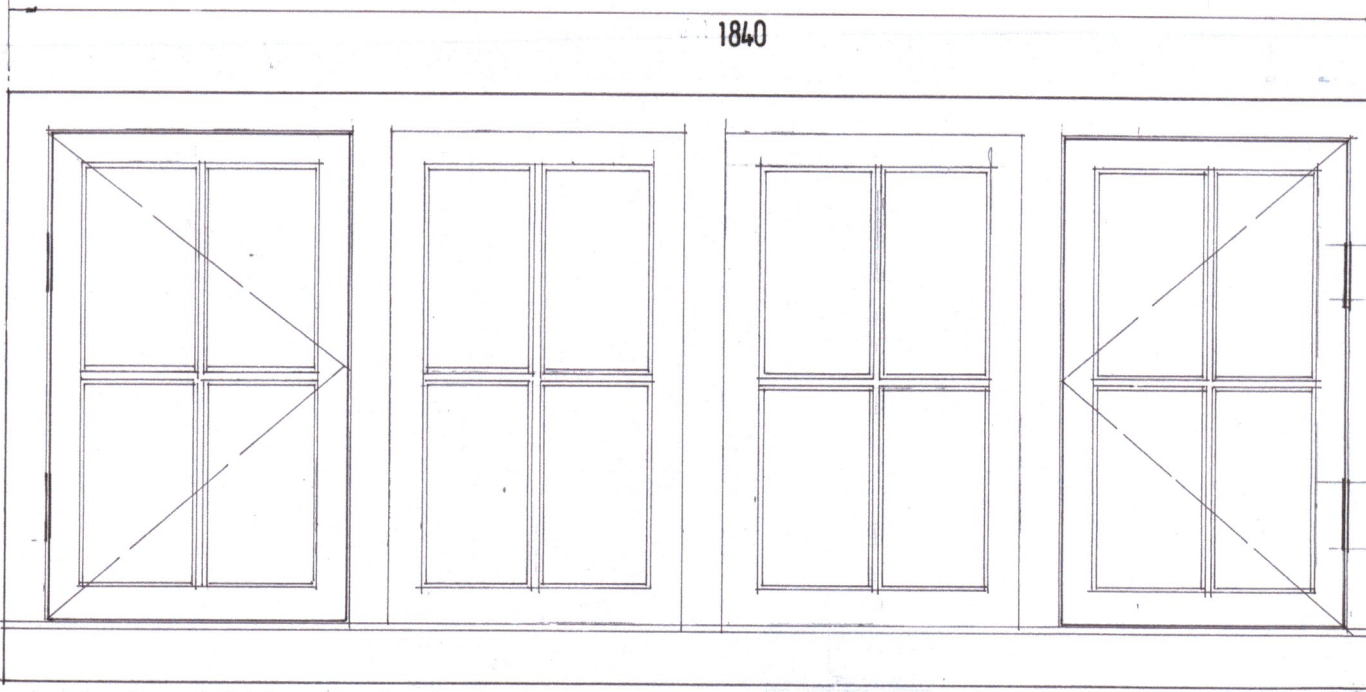


780

1840

1300

W2

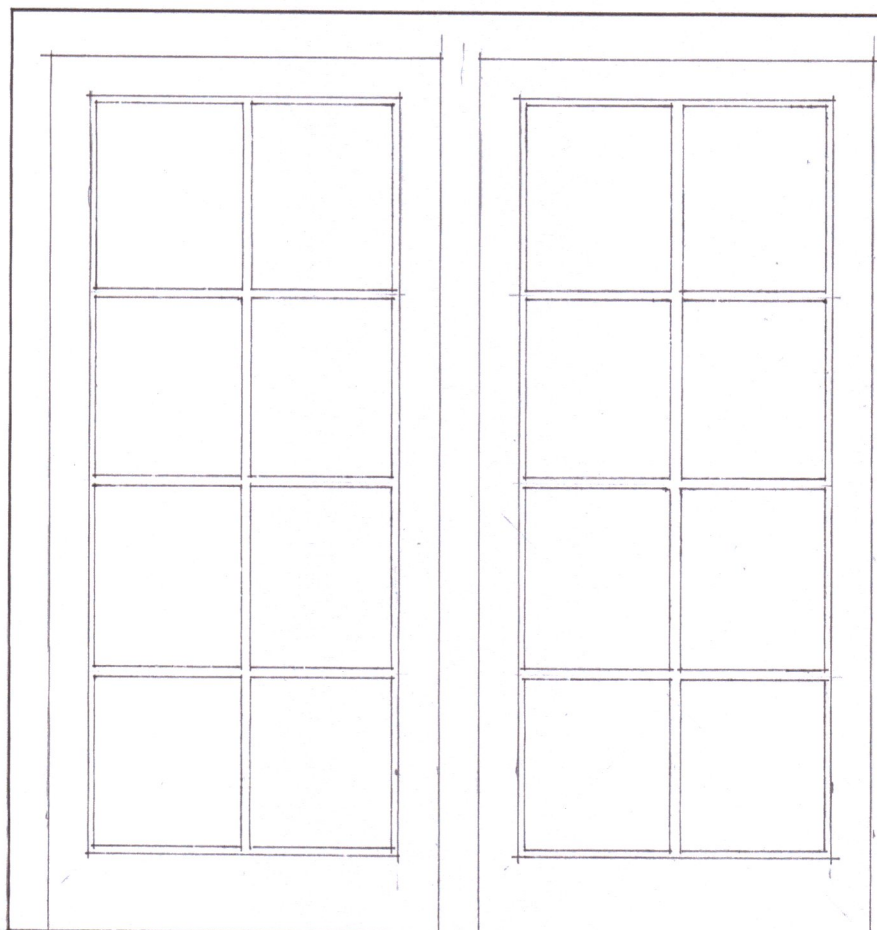

1200

A		Date	Revisions
A			

© copyright

Client
MR AND MRS JACKSON

Job Title
**KENTS FARMHOUSE
CLIMPING
WEST SUSSEX
BN17 5QU**

Drawing Title
**WINDOW AND DOOR
DETAILS**

1:5 @ A2/1:10 @ A4

Dr **AUGUST 2021** MJW

Dwg No.
112/168/11

Rev.