
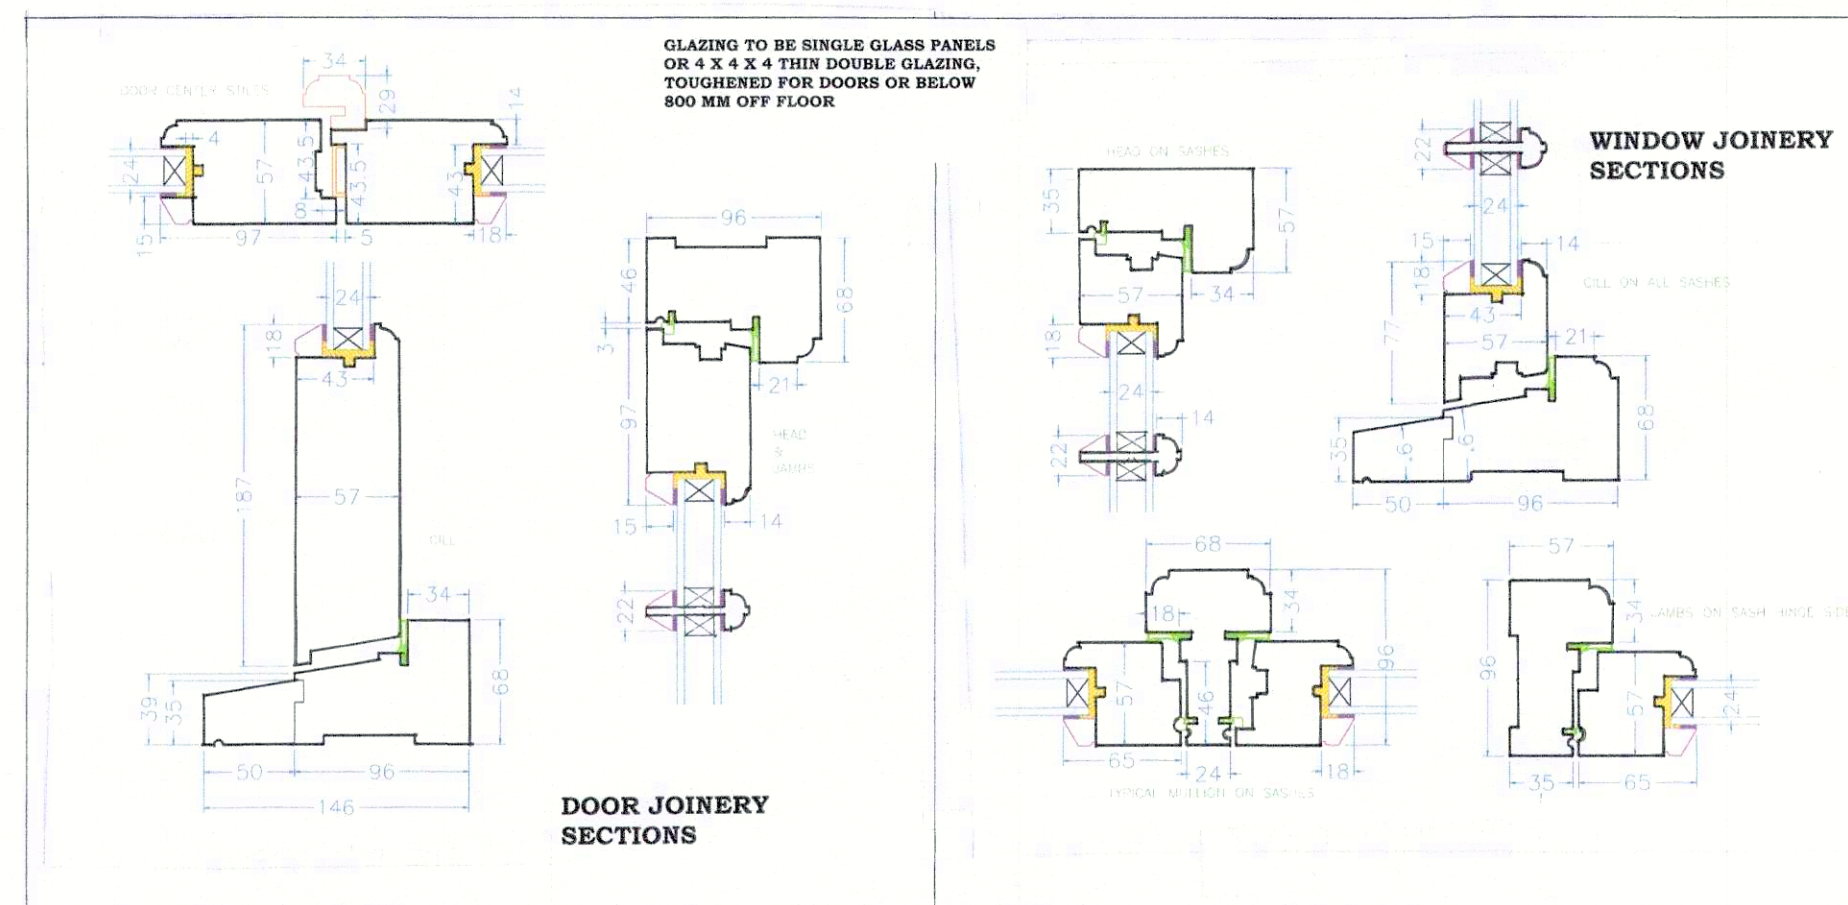


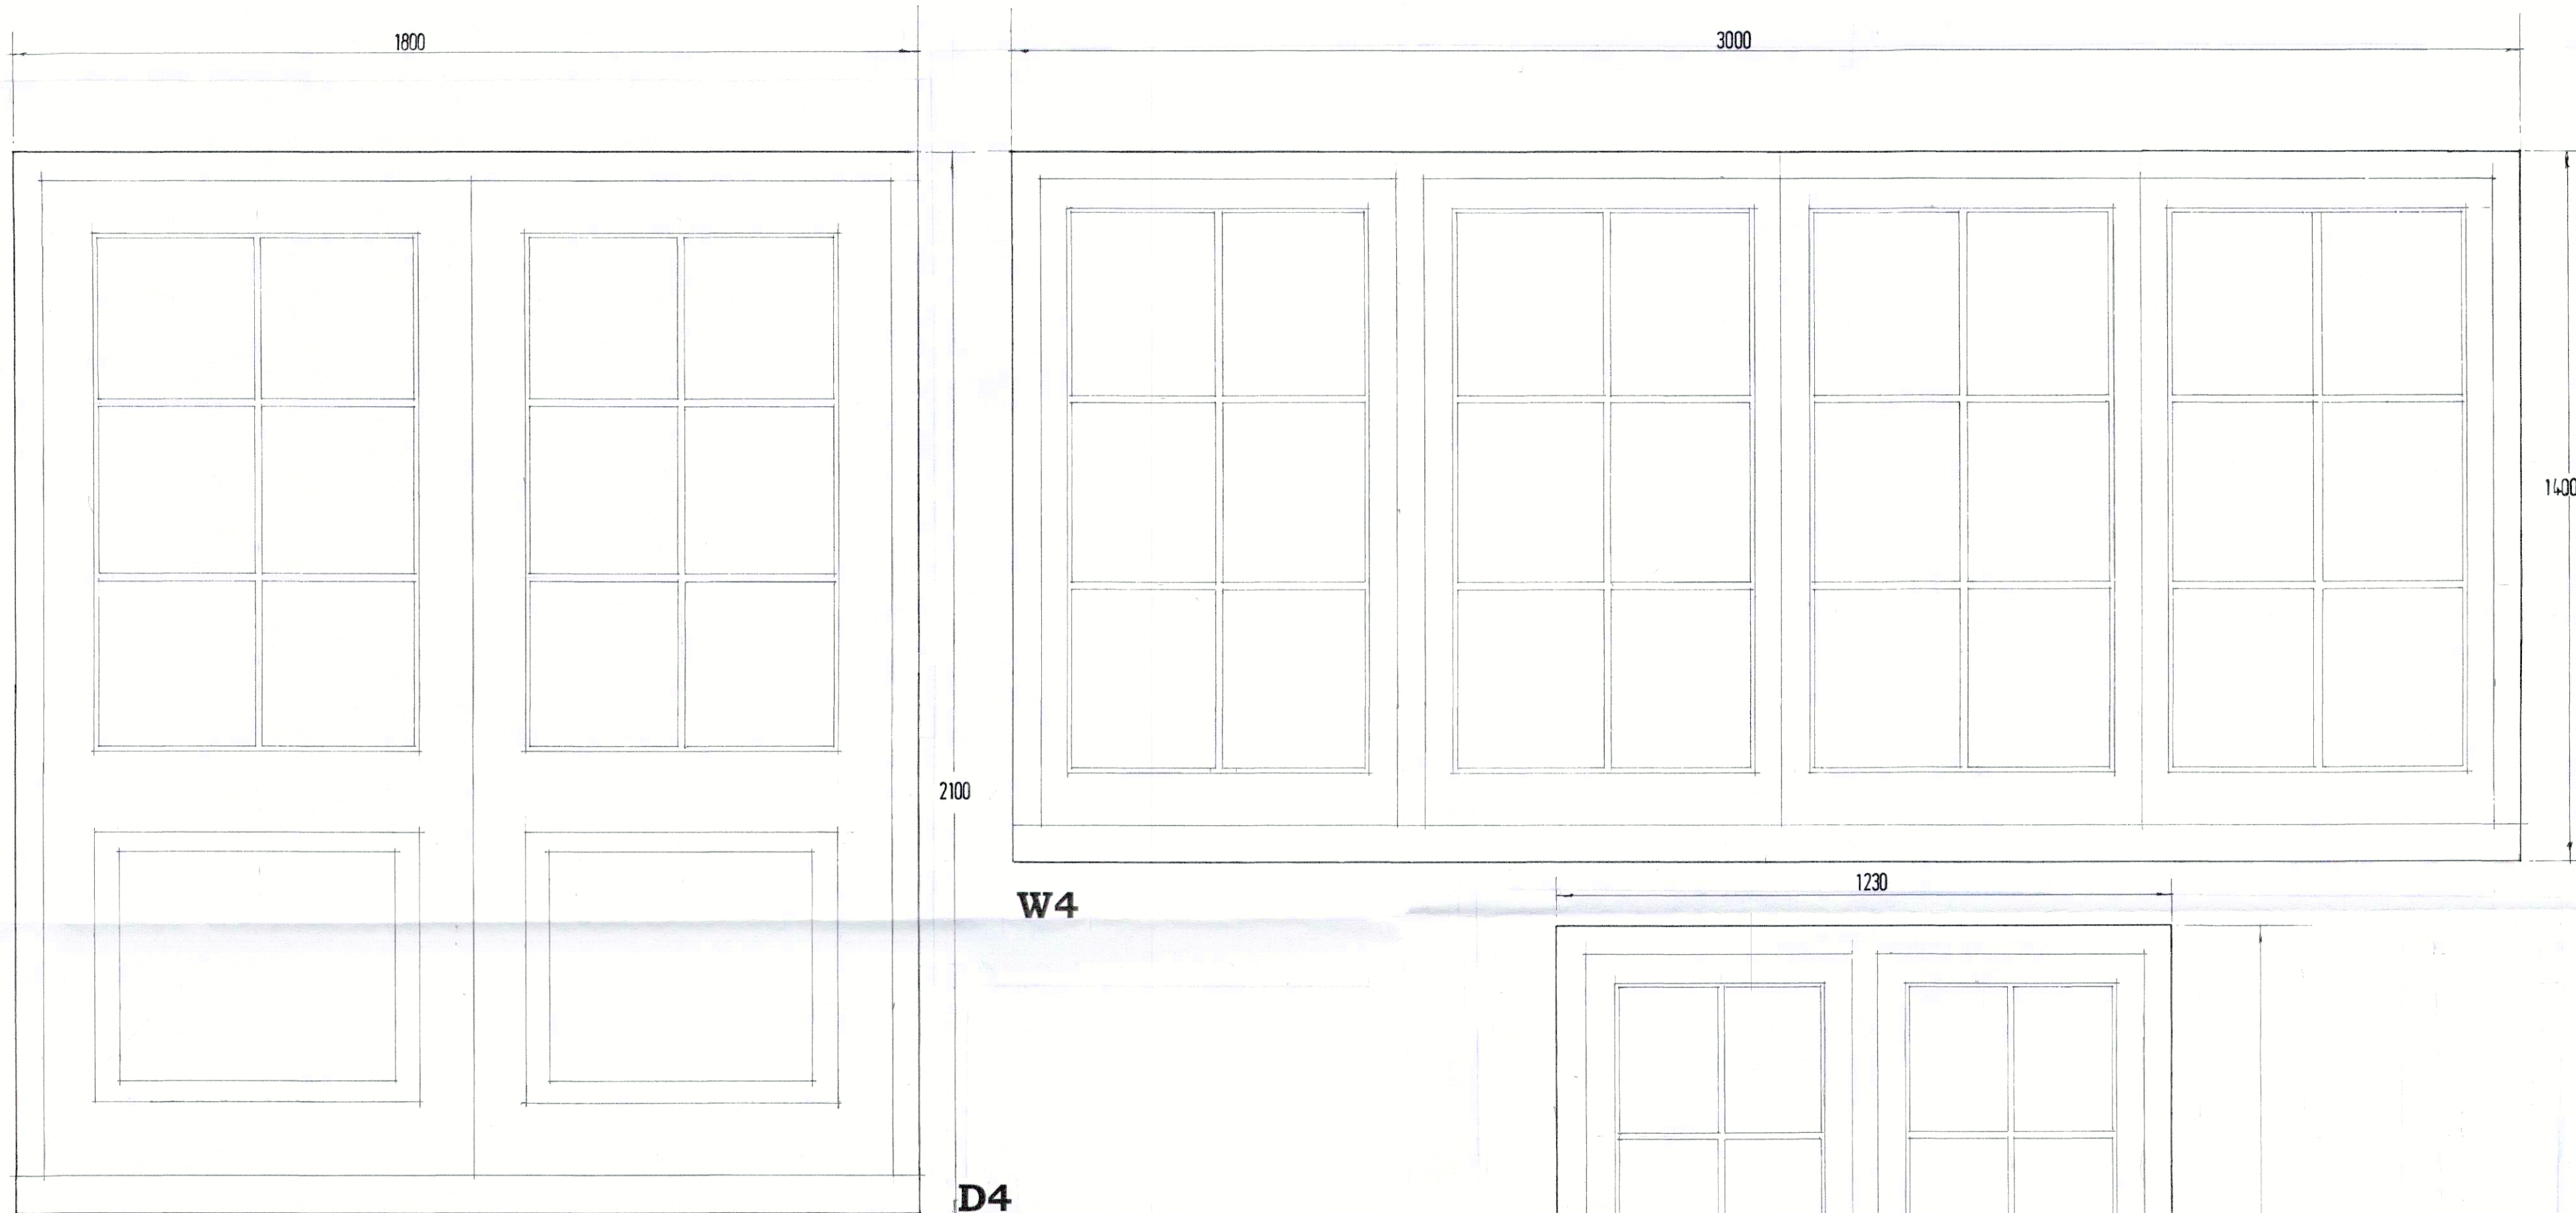

W1

A	Date	Revisions

Client
MR AND MRS JACKSON

Job Title
**KENTS FARMHOUSE
CLIMPING
WEST SUSSEX
BN17 5QU**

Drawing Title
**WINDOW AND DOOR
DETAILS**

Scale
1:5 @ A2/1:10 @ A4

Date
AUGUST 2021 MJW

Drawn No
112/168/10

Rev
a