




NORTH EAST

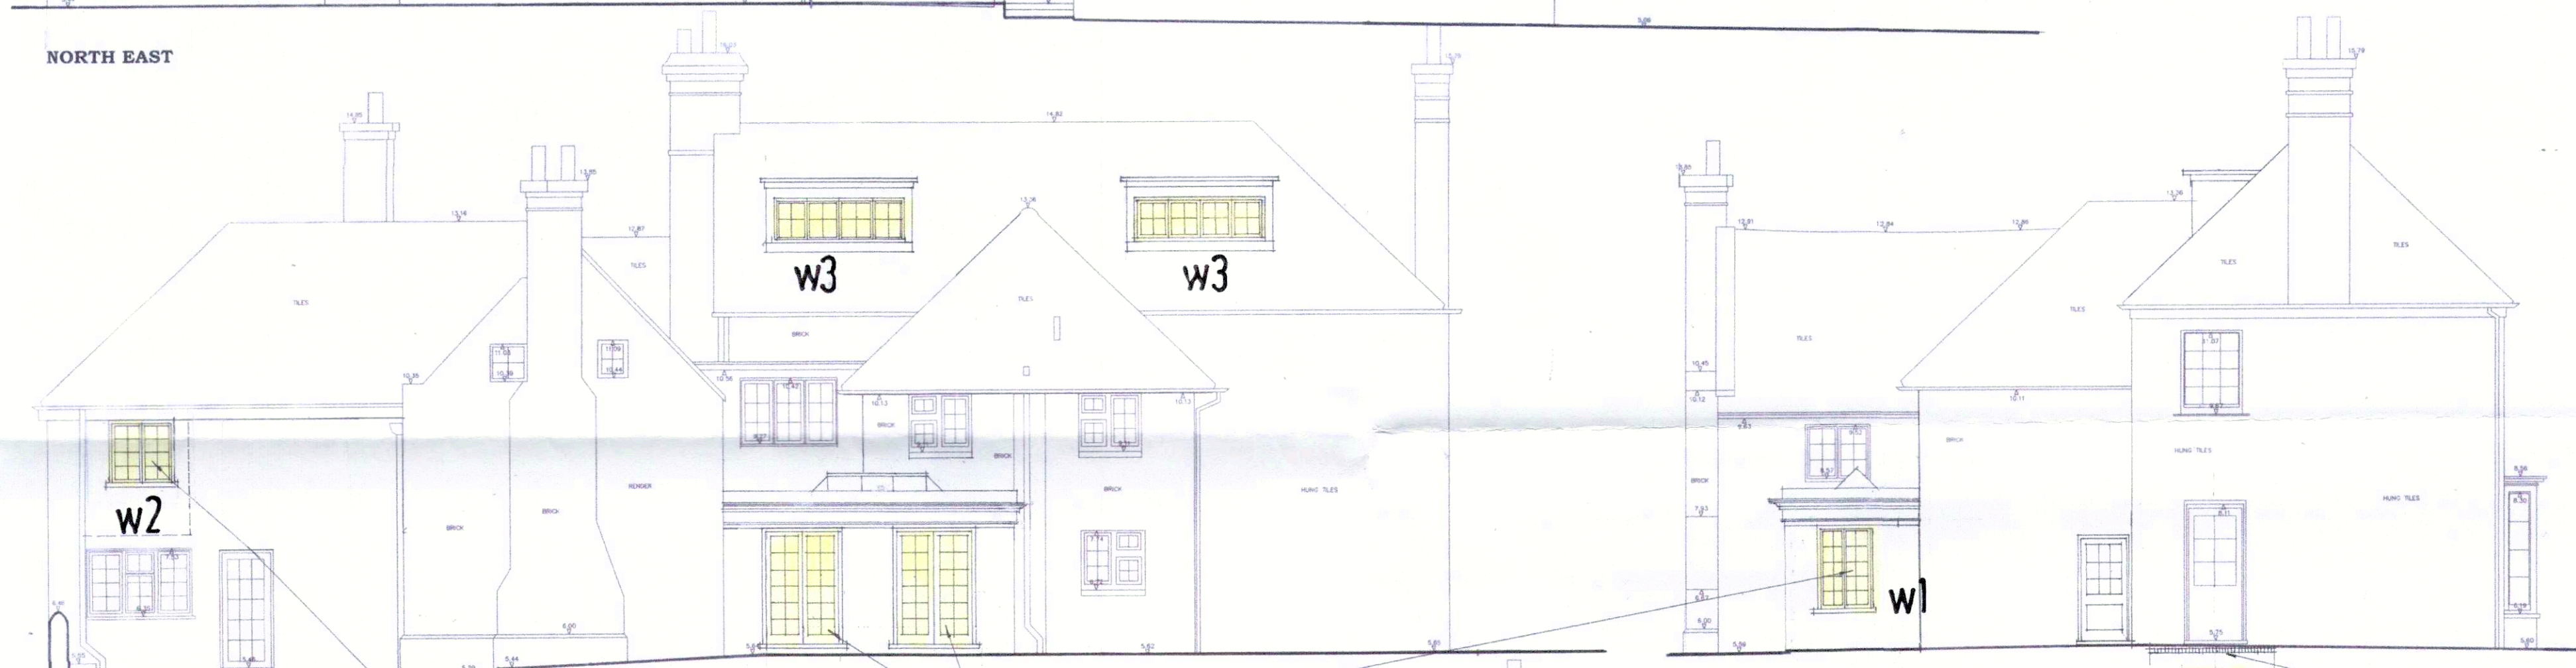

SOUTH EAST

SOUTH WEST

REINSTATE MISSING WINDOW TO MAIN BEDROOM IN
STYLE MATCHING THE OTHER TWO EXISTING
CASEMENTS


d2

d2

INSTALL PAIRS OF TERRACE DOORS IN LIEU OF THE
FULL WIDTH BIFOLD DOORS. NEW SIDE WINDOW TO
MATCH EXISTING

d4

FIT SLATTED GRILL ACROSS SUNKEN LIGHTWELL ON
STEEL FRAME THAT CAN BE FOR WALKING ACCESS
ALONG PATH AND OUT OF SITTING ROOM DOORWAY

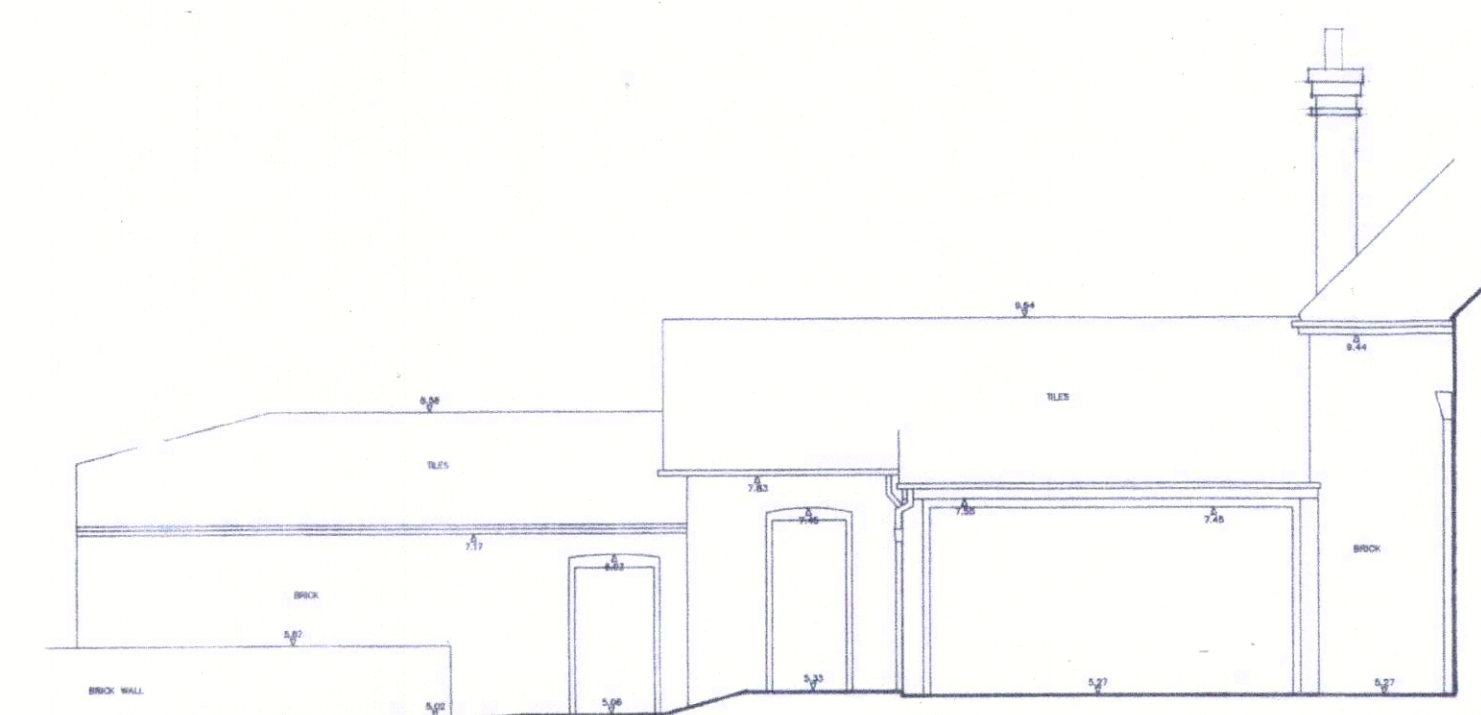

SOUTH WEST

ELEVATION K-K




NORTH WEST

ELEVATION A-A

d1

REMOVE ORIGINAL KITCHEN WINDOW AND REPLACE
WITH NEW DOORWAY ACCESS FROM COURTYARD
DIRECTLY INTO THE SERVICE ENTRANCE HALL

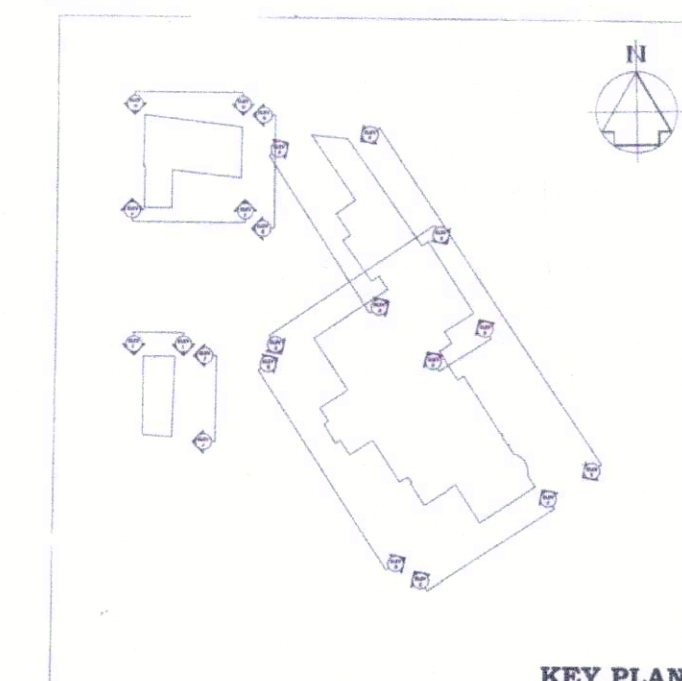

KEY PLAN



A	Date	Revisions

Client
T AND S JACKSON

Job Title
**KENTS FARM HOUSE
CLIMPING
WEST SUSSEX
BN17 5OU**

Drawing Title
**ELEVATIONS MAIN
HOUSE PROPOSED**

1:50 @ A0/1:100 @ A2

OCT 2020 Drawn by MJW

Orig. No.
112/168/5

Rev.
C