



Existing Ground Floor	74m2	Proposed Ground Floor	89m2
Existing First Floor	65m2	Proposed First Floor	65m2
Total	169m2	Total	184m2

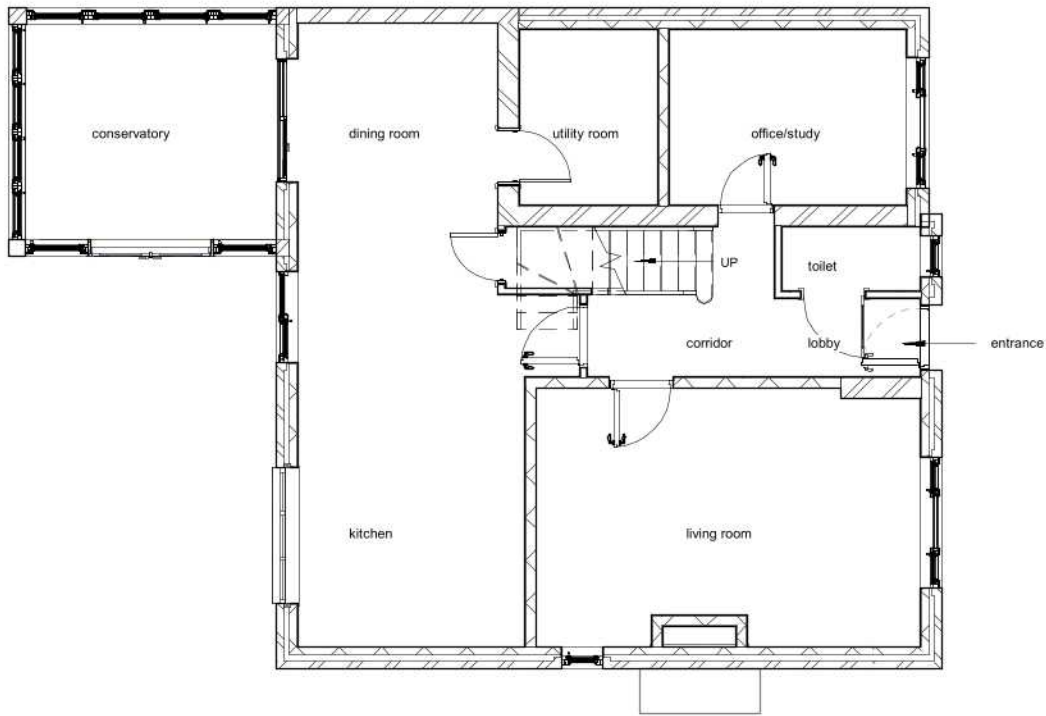

Existing Ground Floor

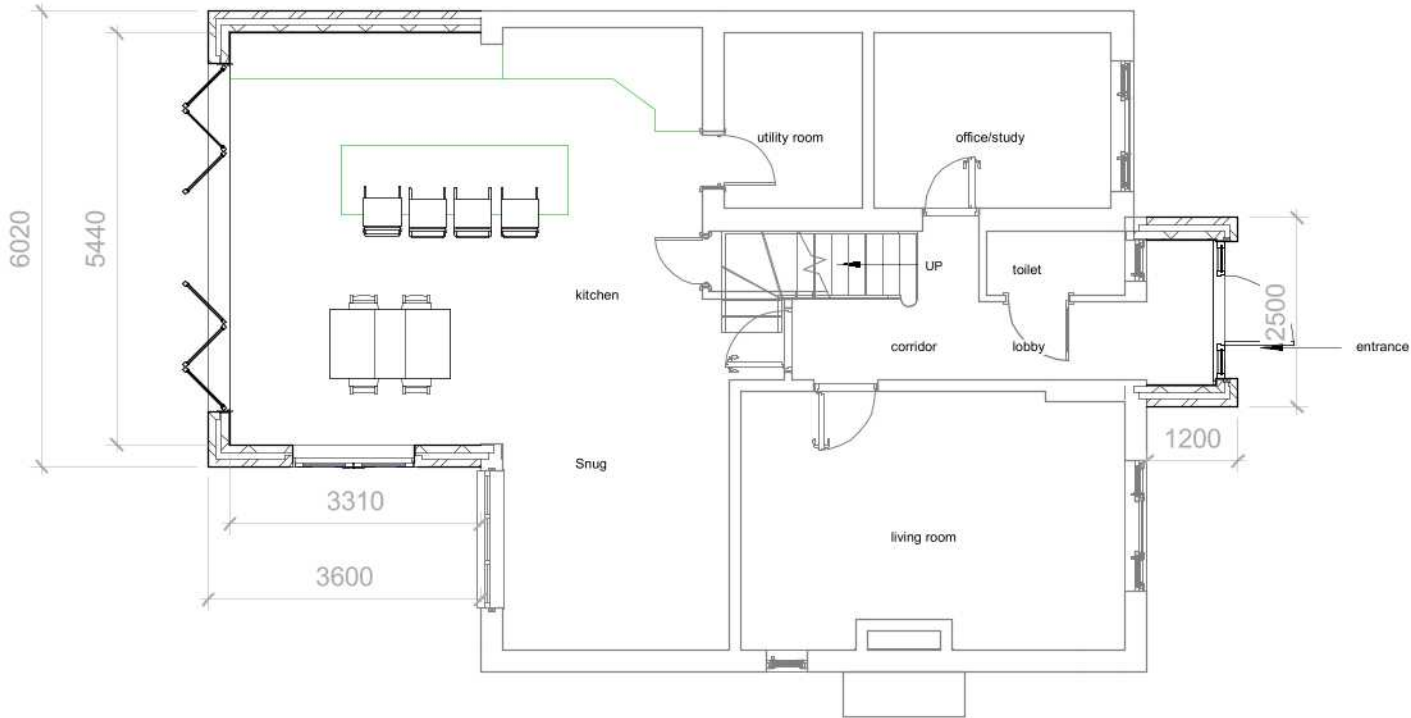

Proposed Ground Floor

1:500		50
1:200		20
1:100		10
1:50		5



All measurement to be checked on site prior to any commenent
(C) Copyright of Parkers Design (Southern) Limited. Any reproduction of these drawings will require written authority from the copyright owner.

Parkers Design Limited - The Studio @ 90, PO9 2PR

www.pexd.co.uk - info@pexd.co.uk - 07776 008822

PROJECT
18 May Close BN17 5TF

SHEET
Ground Floor

CLIENT
South

Date
Issue Date
Scale (@ A3)
1 : 100

Drawn by
Checked by
SW
SR
DRAWING NUMBER
P 1
REV