


VISUAL SCALE 1:100 @ A3

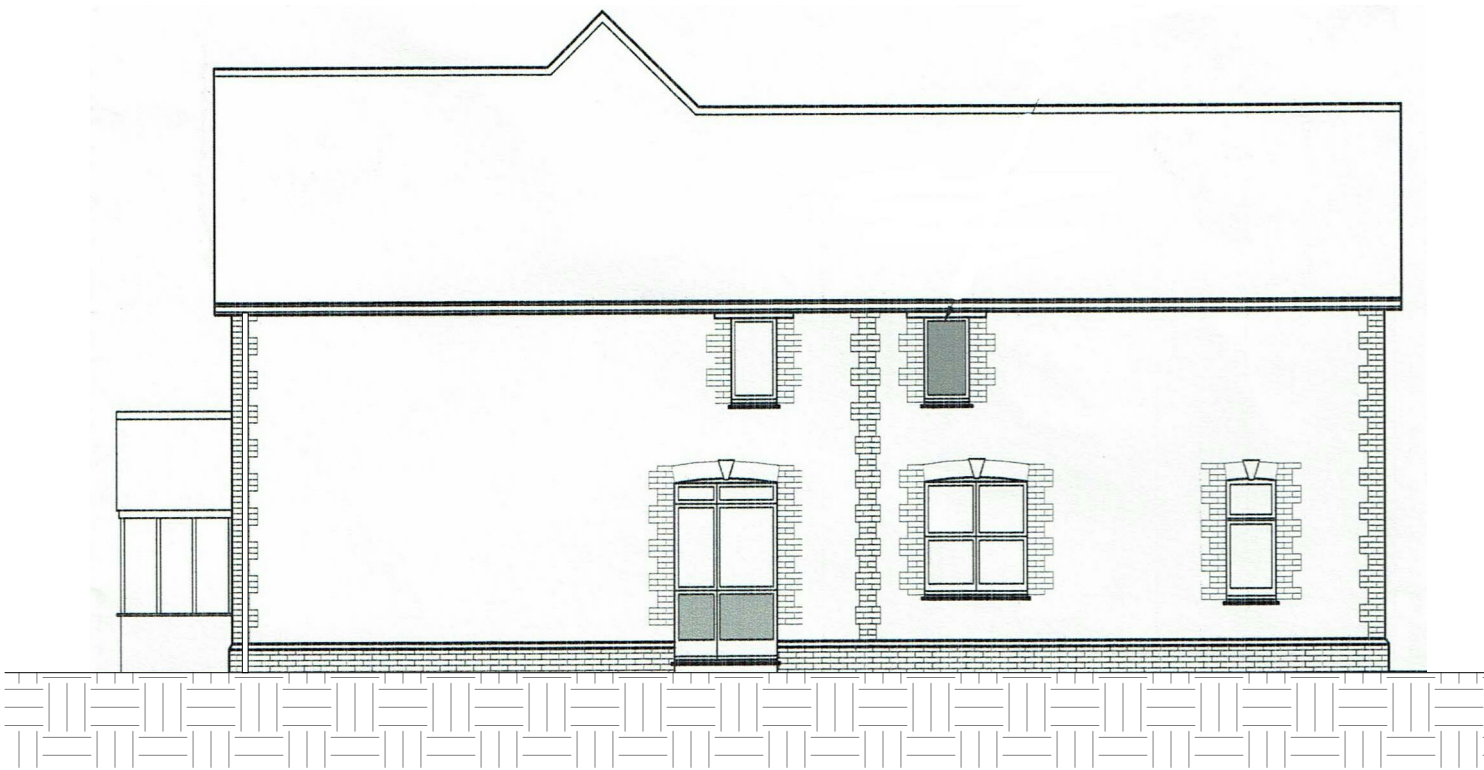

1 ELEVATION FACING SOUTH
1 : 100



2 ELEVATION FACING EAST
1 : 100

**KRONA
DESIGN**

ARCHITECTURAL DESIGN & DRAFTING
50 Grand Parade | Brighton | BN2 9QA
info@kronadesign.co.uk | kronadesign.co.uk
Tel: 01273 900209 Mob: 07827 994111

PROJECT Proposed New Garage		
ADDRESS 44 Elm Grove Barnham Bognor Regis West Sussex		
TITLE Existing Elevations		
CLIENT Mr Chris Wells		
DRAWN JLB	STATUS Planning	DATE 01/12/17
SCALE (@ A3) 1 : 100		PROJECT NUMBER KD.0657
DRAWING NUMBER A.200		REV