



VISUAL SCALE 1:100 @ A3

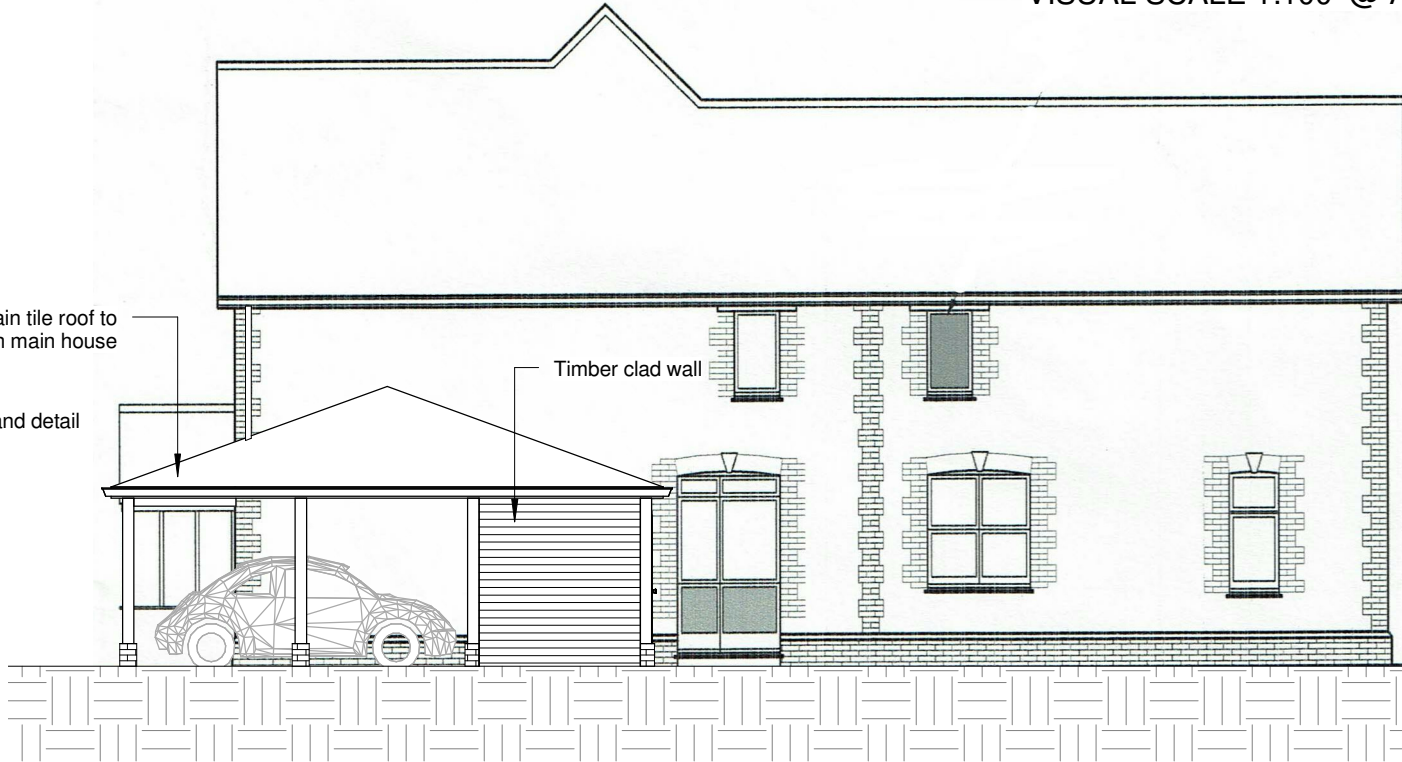


1 ELEVATION FACING SOUTH
1 : 100




2 ELEVATION FACING EAST
1 : 100

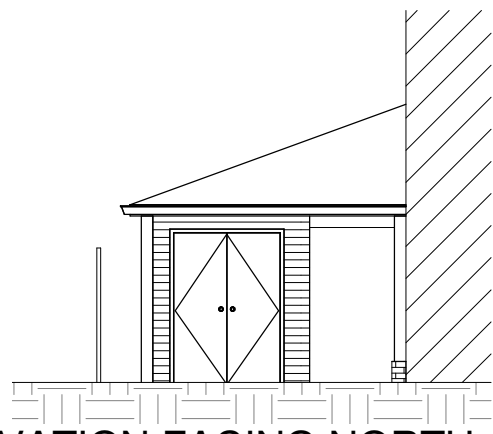

3 ELEVATION FACING NORTH
1 : 100

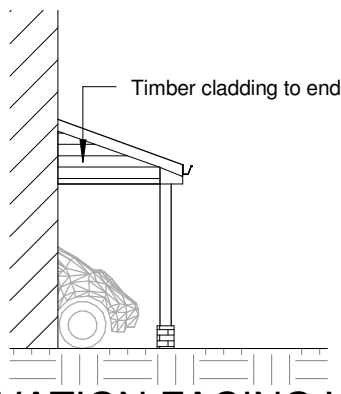

4 ELEVATION FACING WEST
1 : 100

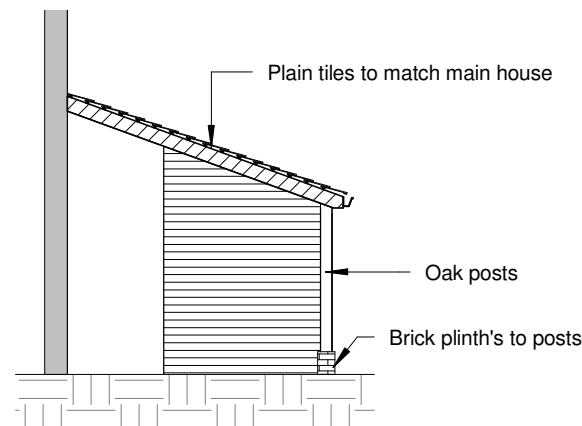

5 SECTION A
1 : 100

**KRONA
DESIGN**

ARCHITECTURAL DESIGN & DRAFTING

50 Grand Parade | Brighton | BN2 9QA
info@kronadesign.co.uk | kronadesign.co.uk
Tel: 01273 900209 Mob: 07827 994111

PROJECT

Proposed New
Garage

ADDRESS

44 Elm Grove
Barnham
Bognor Regis
West Sussex

TITLE

Proposed Elevations
and Section

CLIENT

Mr Chris Wells

DRAWN

JLB

STATUS

Planning

DATE

04/12/17

SCALE (@ A3)

1 : 100

PROJECT NUMBER

KD.0657

DRAWING NUMBER

A.201

REV

© KRONA DESIGN