



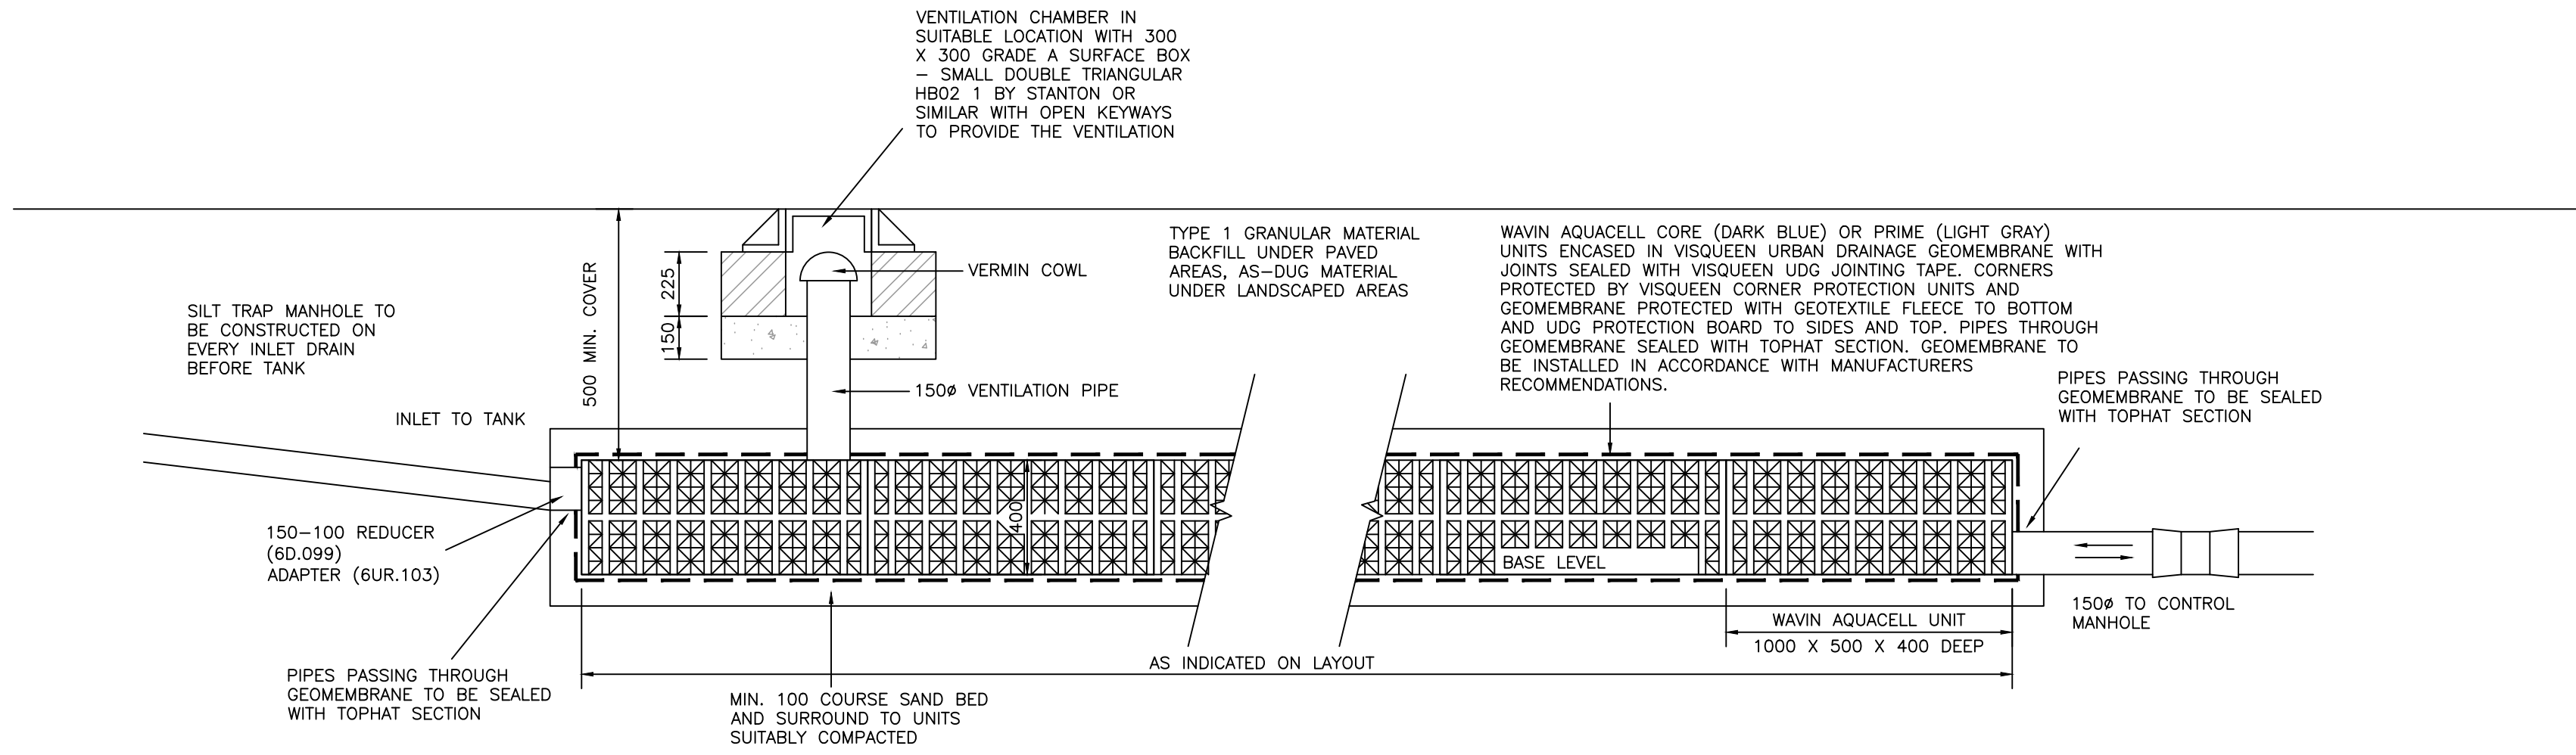

TYPICAL WAVIN AQUACELL CELLULAR SURFACE WATER ATTENUATION TANK DETAIL

SCALE 1:20

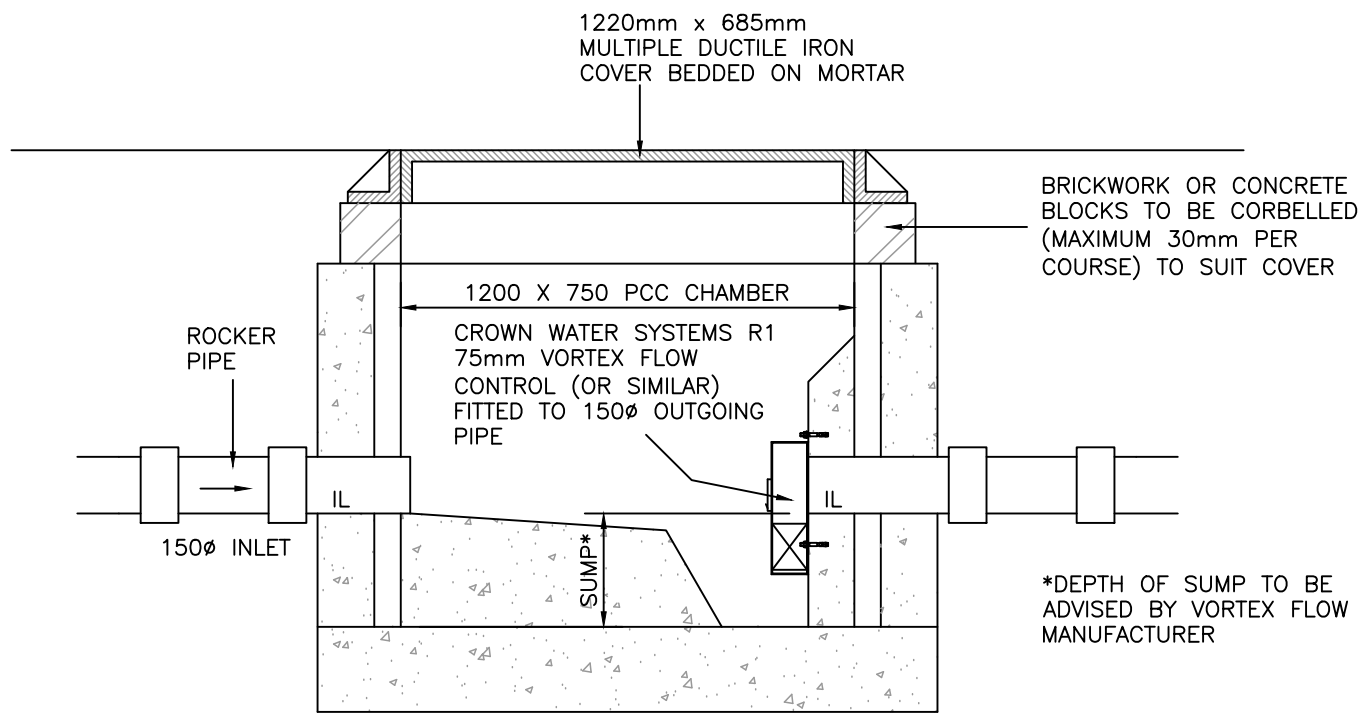

SECTIONAL ELEVATION

CONTROL MANHOLE

SCALE 1:20

|   |                                                                                                   |
|---|---------------------------------------------------------------------------------------------------|
| Client   | Sigma Homes Ltd                                                                                   |
| Project   | New Development at<br>97 Barnham Road<br>Barnham PO22 0BQ<br>CONSTRUCTION DETAILS<br>SHEET 2 of 2 |
| Scale   | As shown, NTS @ A1                                                                                |
| Number   | S17-03-03 A                                                                                       |
| Drawn   | MJH                                                                                               |
| Date   | November 2016                                                                                     |
| Martin J. Harvey<br>B.Sc., C.Eng., MICE<br>Consultant Civil Engineer<br>3 Marden Way<br>Petersfield, Hampshire GU31 4PW<br>Tel : 01730 266241<br>Email : martin@martinharvey.co.uk |                                                                                                   |