



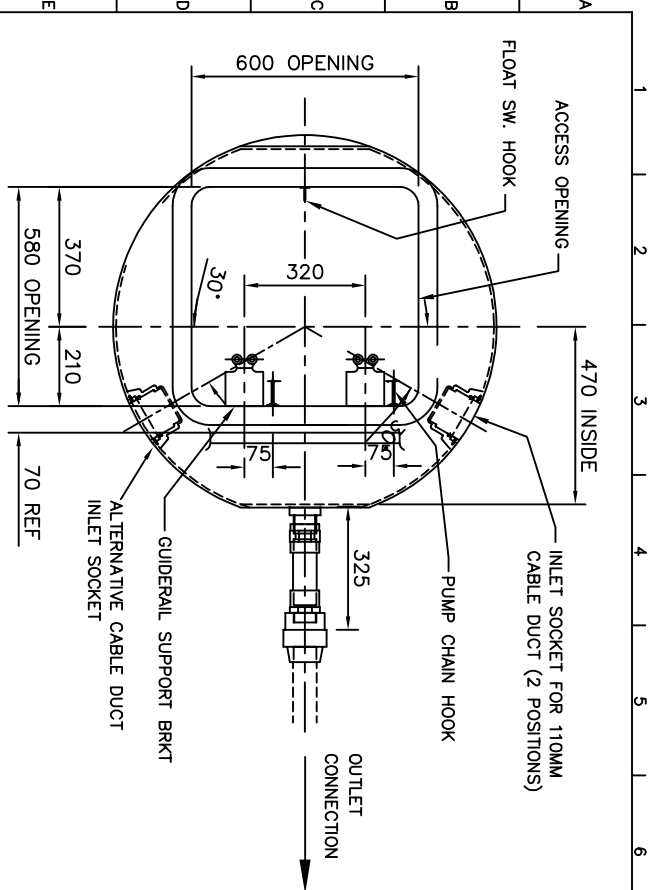

PLAN ON 'C'
(CONCRETE SURROUND OMITTED FOR CLARITY)

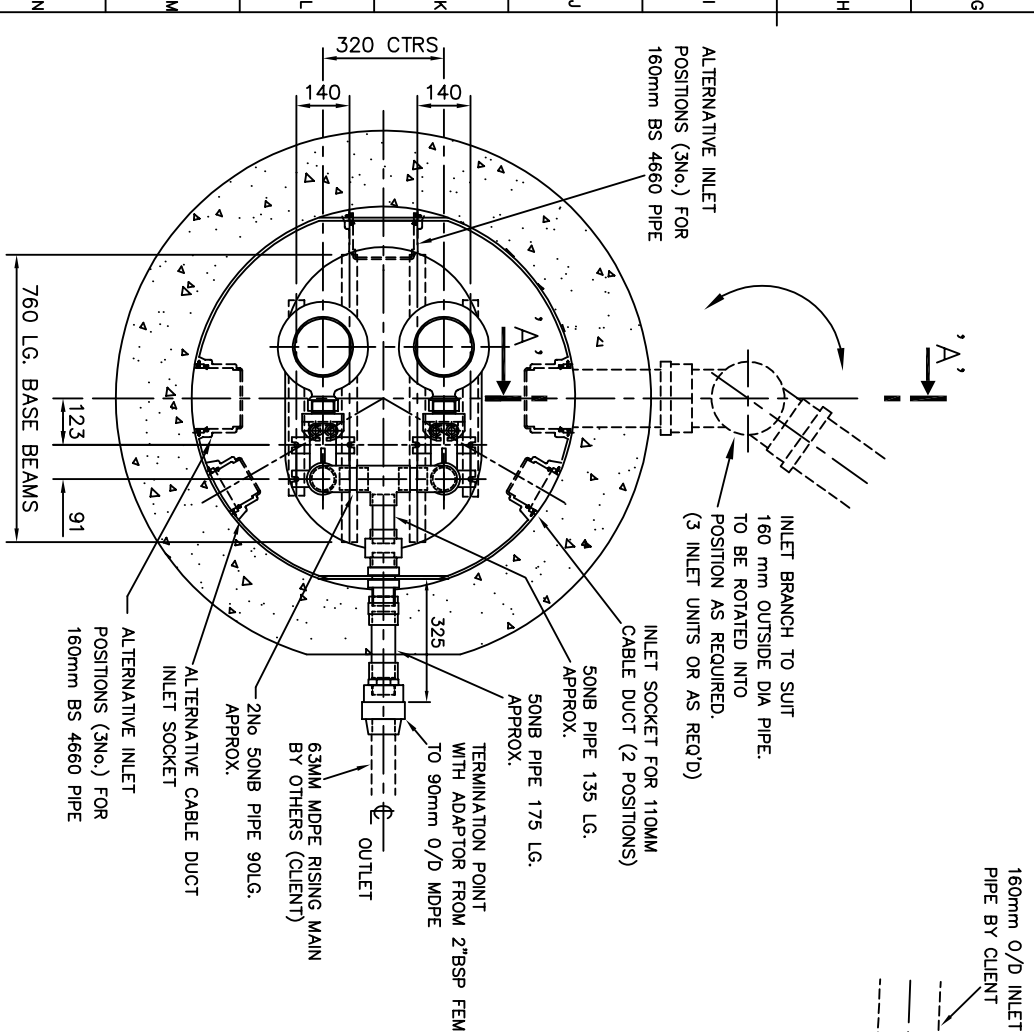


SECTIONAL PLAN VIEW 'B'-'B'

NEW AUTOCOUPLING & BALL TYPE NEW SHOWN		D.C.	D.J.P.	22/09/05
ADDITIONAL UNION SHOWN ON PREWORK		D.C.	D.J.P.	08/10/04
INLET SOCKET & CABLE DUCT SOCKET RE-DESIGNED		D.C.	T.R.P.	02/04/04
CABLE DUCT SOCKET RE-POSITIONED IN PLAN VIEW		D.C.	---	---
PUMP LISTING DELETED		D.C.	T.R.P.	23/10/02
TERMINATION POINT EXTENDED BEYOND CONCRETE SURROUND		D.C.	T.R.P.	21/01/02
PUMP DESIGNATIONS UPDATED		D.C.	T.R.P.	05/06/01
SIZE OF CABLE DUCT ENTRY AMENDED		D.C.	T.R.P.	28/11/00
AMENDMENT		DRAWN BY	APPROVED BY	DATE

CLIENT APPROVAL	
7	
8	

TITLE		DRAWN BY		P.S.T.	
GENERAL ARRANGEMENT FOR ALPHA DUAL (50 NB ABS PMK)		APPROVED BY		R.D.	
PACKAGE PUMPING STATION		DATE		06/10/99	
CLIENT		PROJECT NUMBER		STD.	
SCALE		DRAWING NUMBER		PP/5200/G	
ORIGINAL SCALE 0:1		ISSUE SHEET 1		OF 1	
1:10		TT 060 09.98			

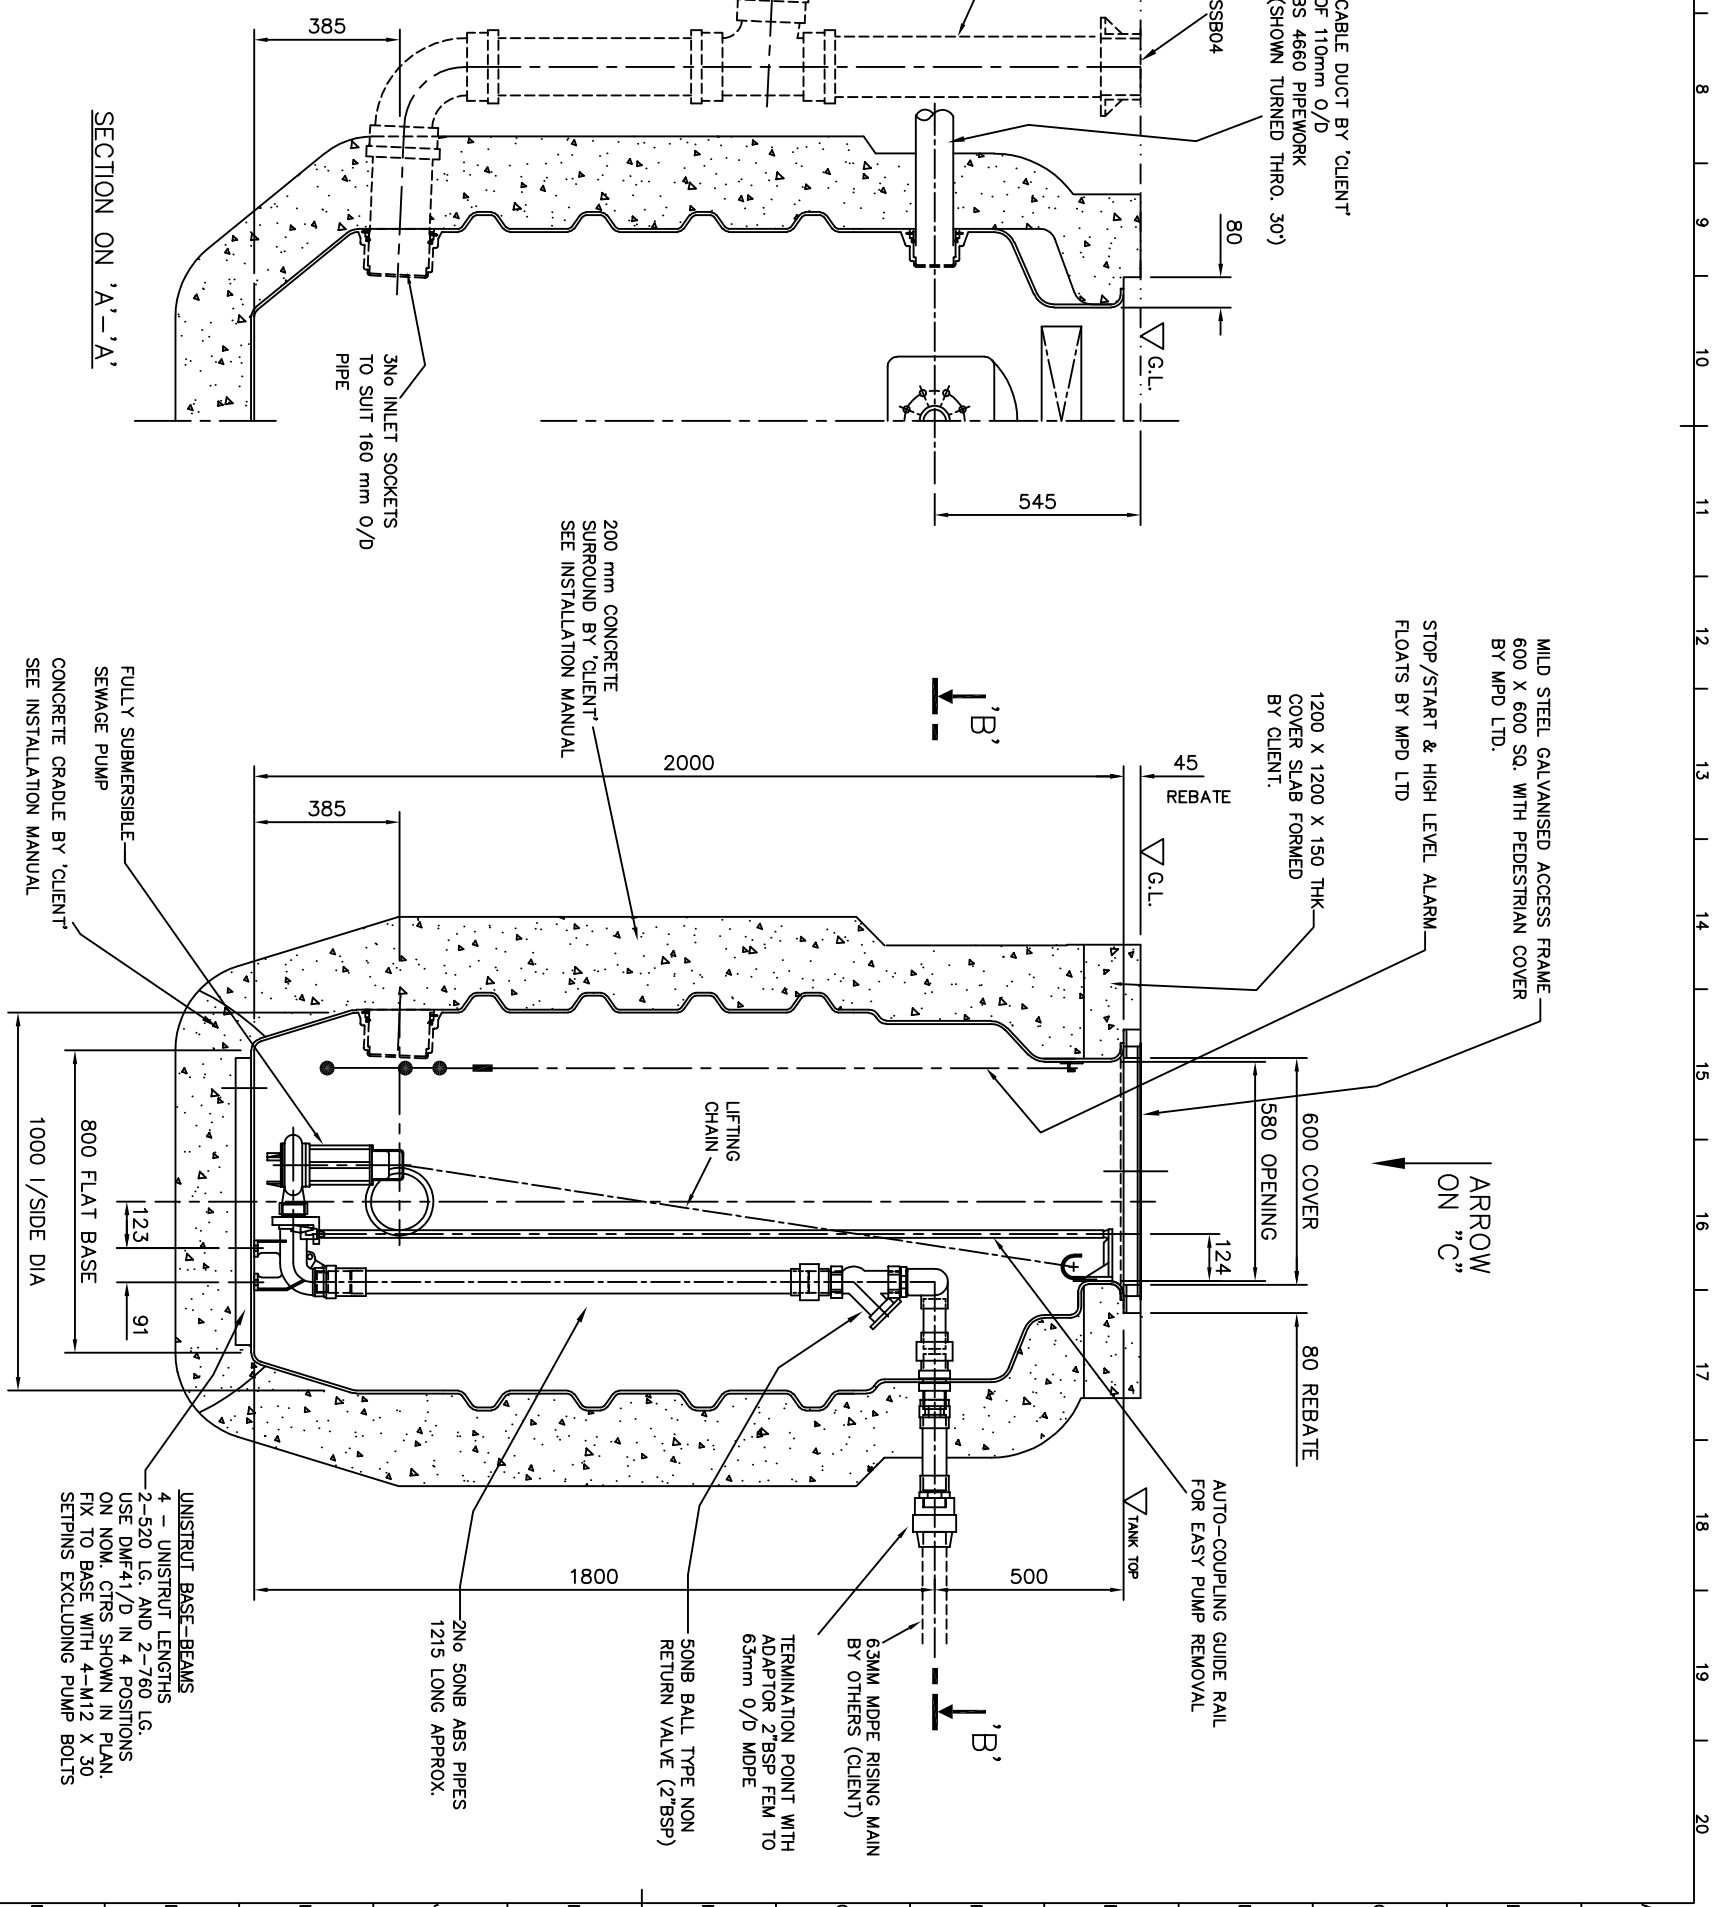

SECTION ELEVATION ON OUTLET CENTRE LINE

NOTE
PUMP STARTER MUST BE FIXED
INDOORS OR IN A WEATHERPROOF
ENCLOSURE.