



ARUN DISTRICT COUNCIL		
No.	EG	108
		05
RECEIVED		15.12.05

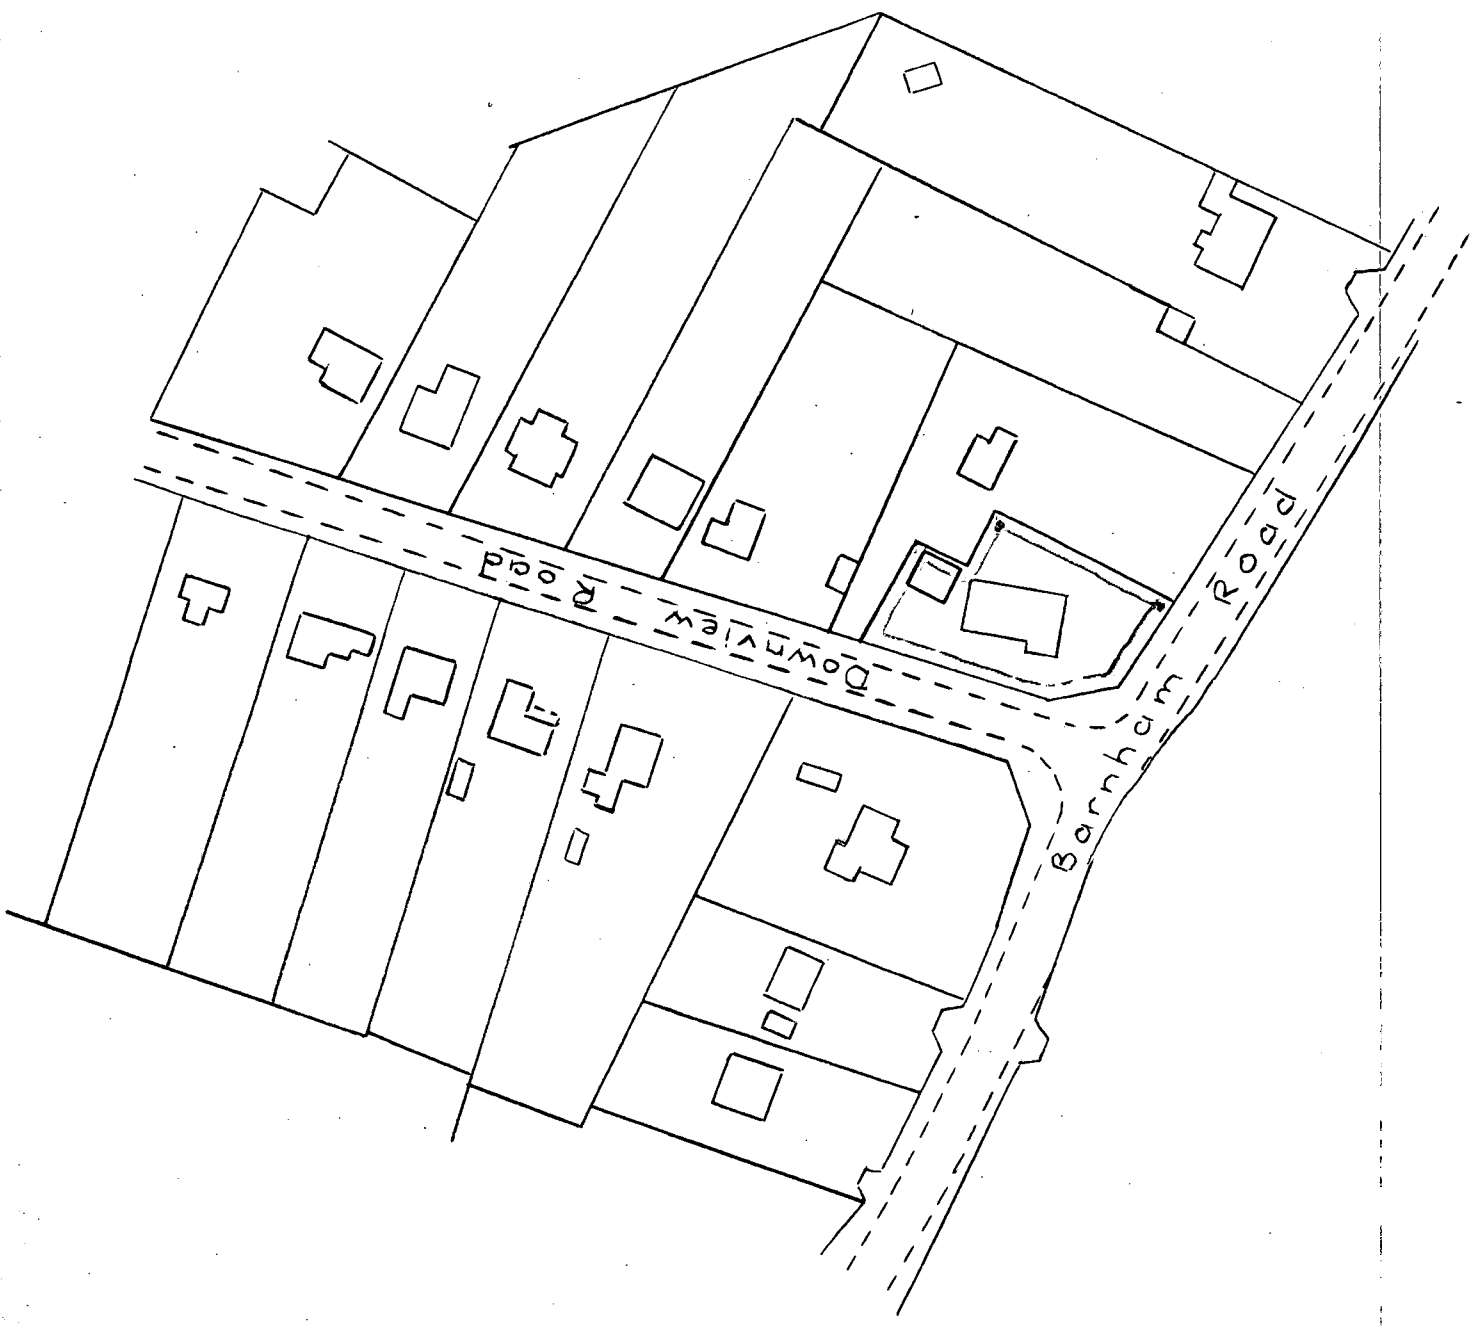

Location Plan

Scale 1/1250

Plan No. S.M/1

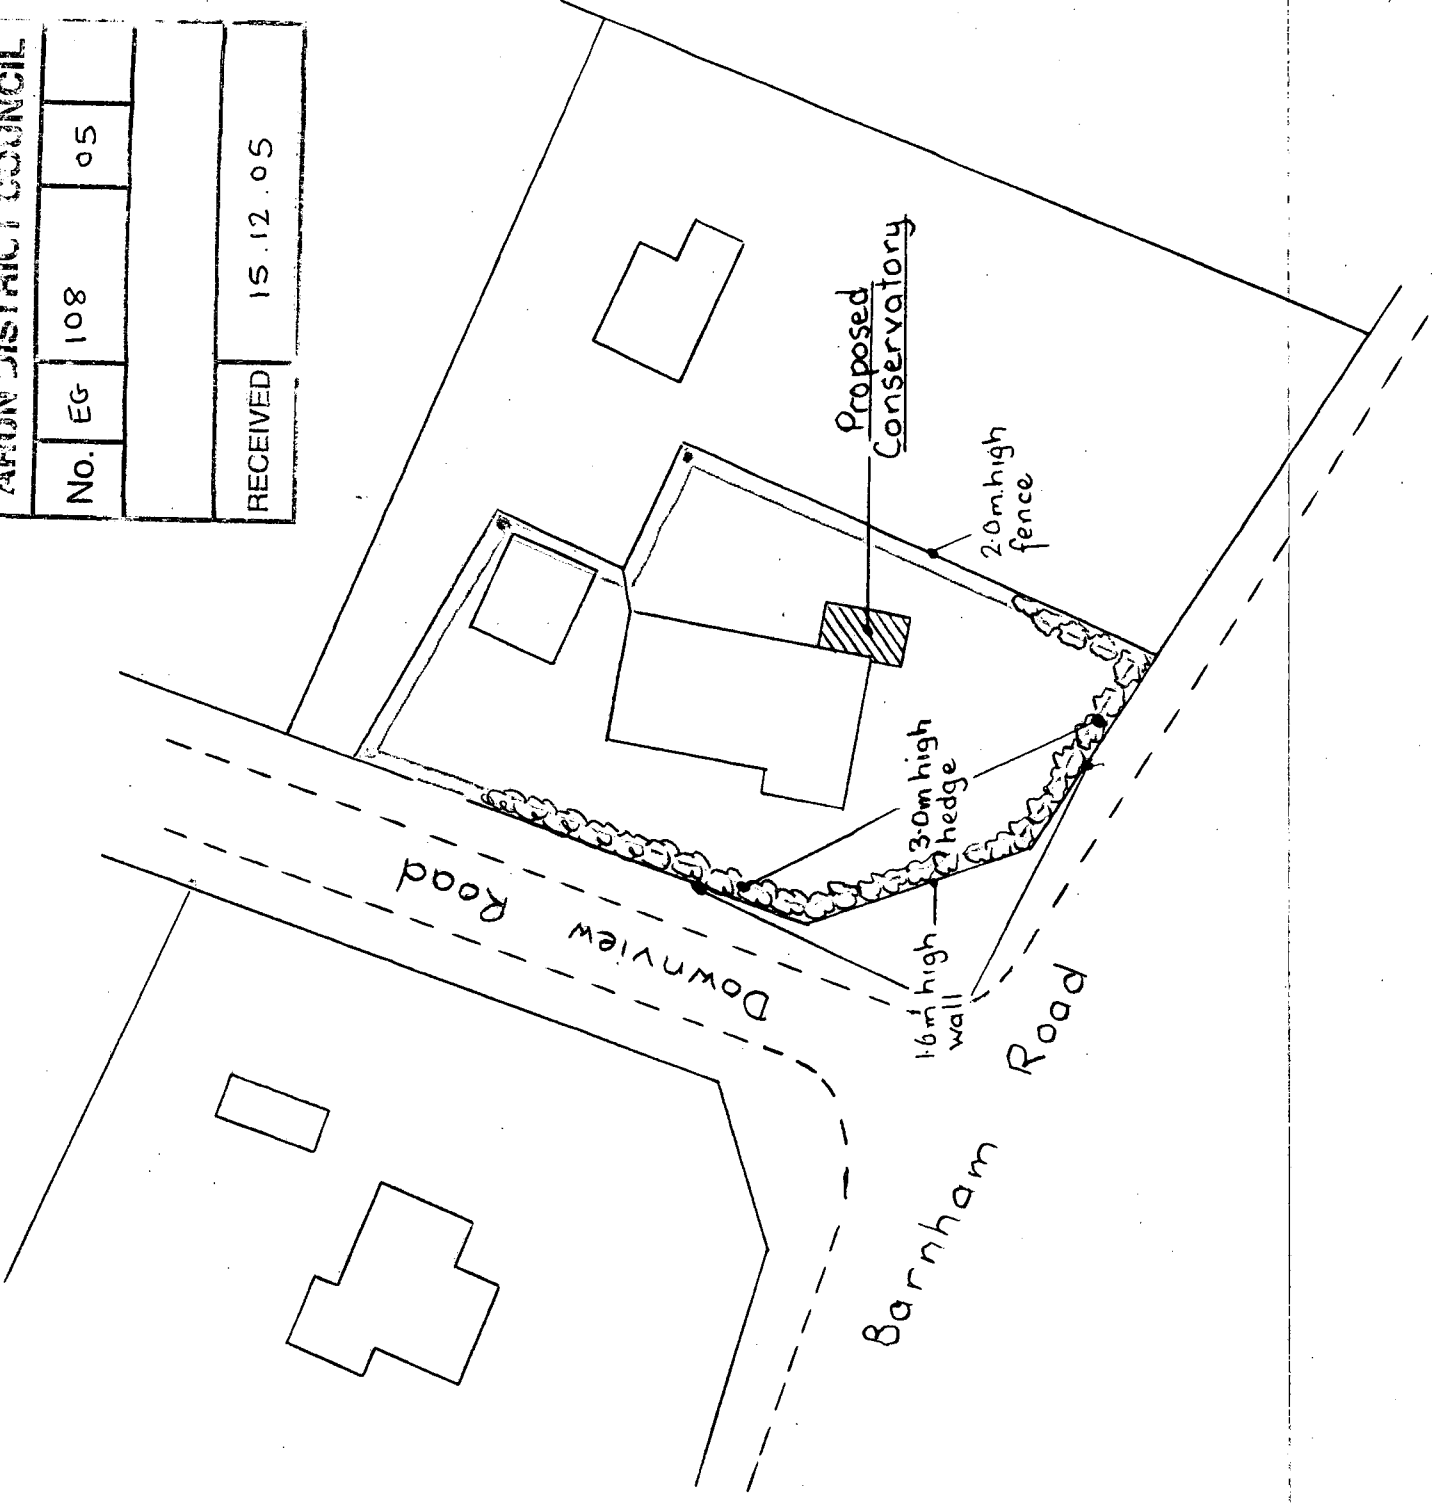

Site Plan

Scale 1/500