


ARUN DISTRICT COUNCIL		
No.	EG 108	05
RECEIVED		
15 12 05		

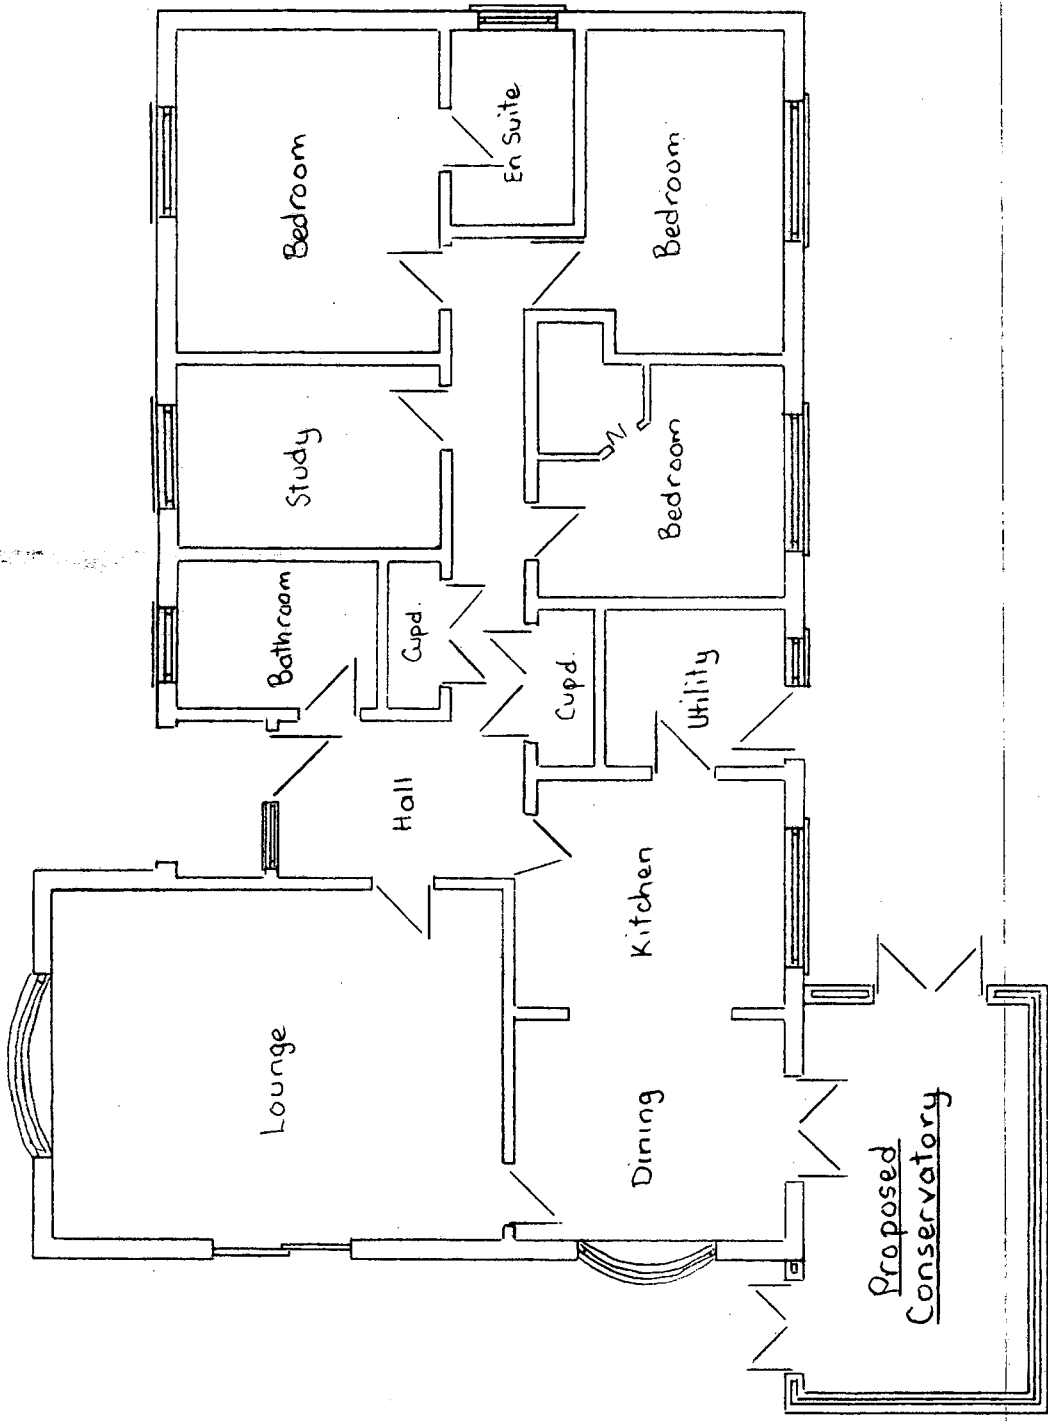

Floor Plan

Plan No. S.M./2

Scale 1/100