


ARUN DISTRICT COUNCIL		
No.	EG	108
05		
RECEIVED		
15.12.05		

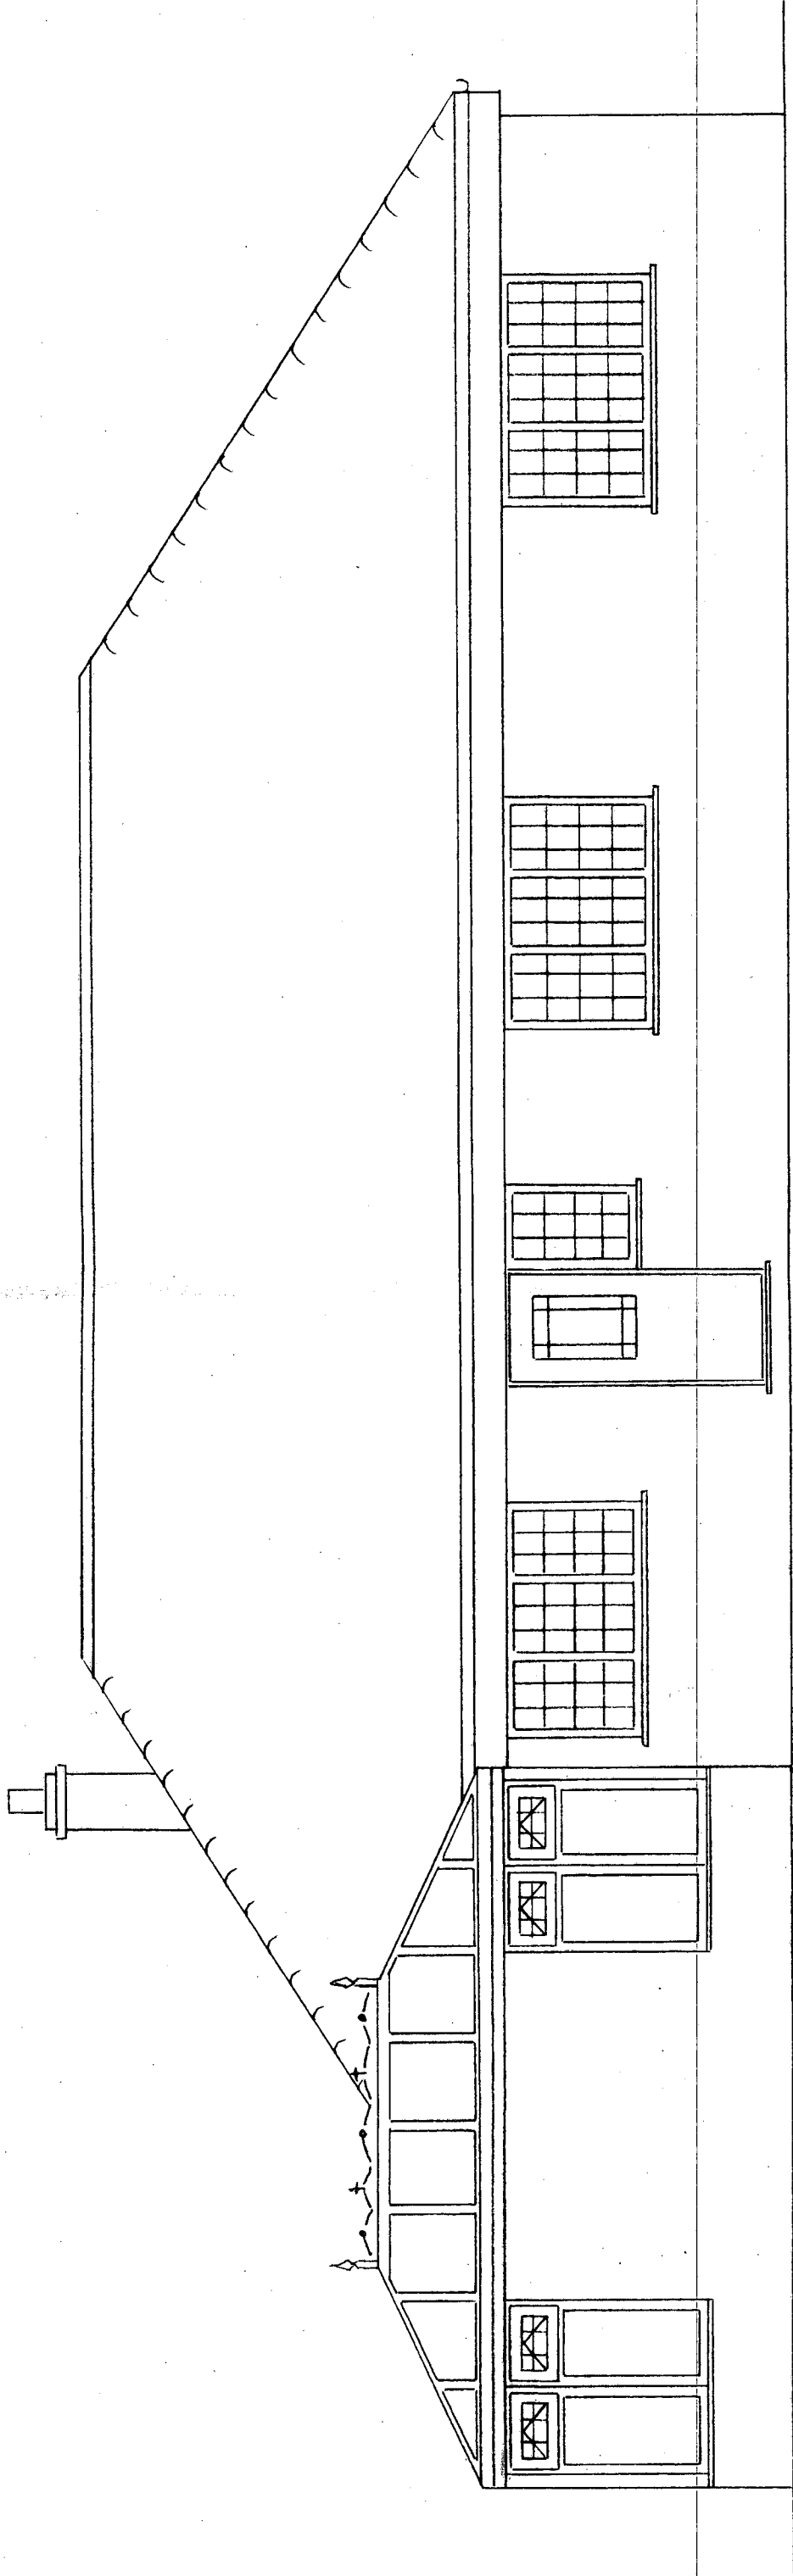

South East Elevation

Plan No.S.M./3

Scale 1/50