


ARUN DISTRICT COUNCIL			
No.	EG	108	05
RECEIVED			15.12.05

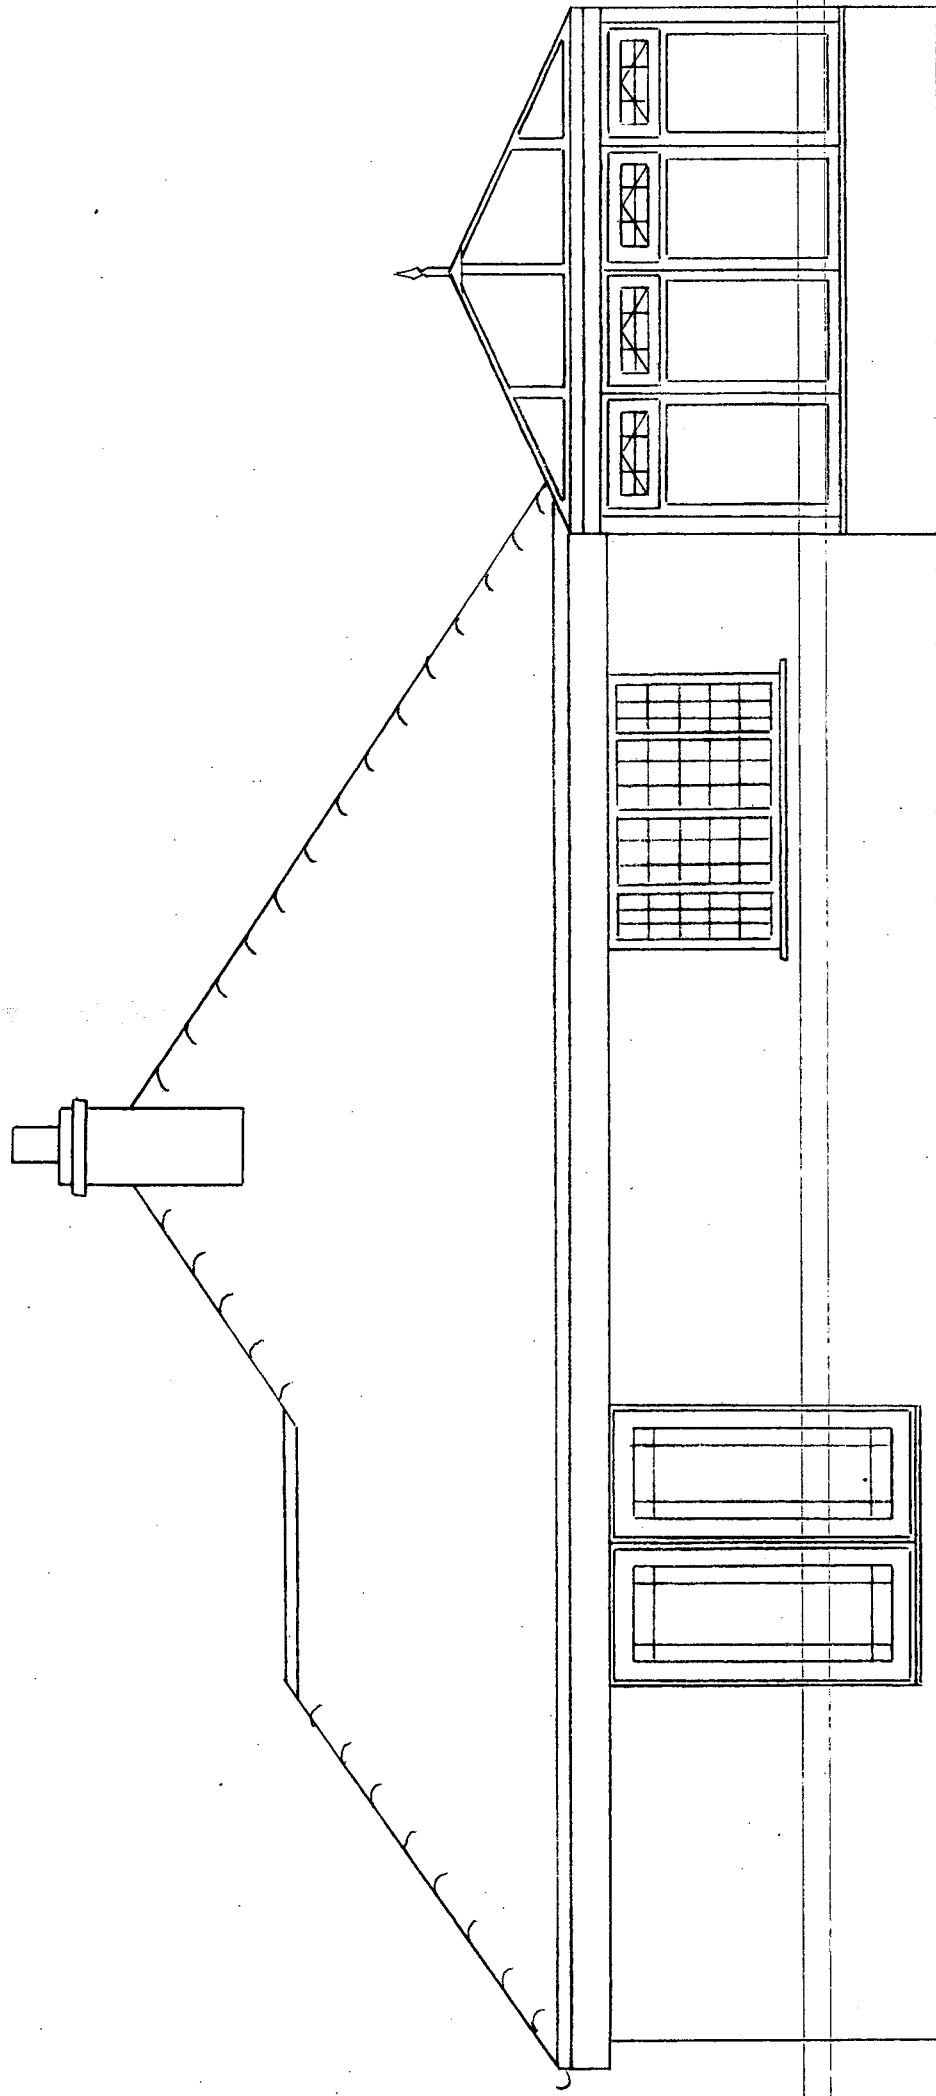

South West Elevation

Plan No.S.M./4

Scale 1/50