


External Materials

Walls - Bricks to match those on existing dwelling
Glazing Bars - U.P.V.C. Mahogany finish to match
windows on existing dwelling
Roof - Toughened glass.

ARUN DISTRICT COUNCIL			
No.	EG	108	05
RECEIVED			
15.12.05			

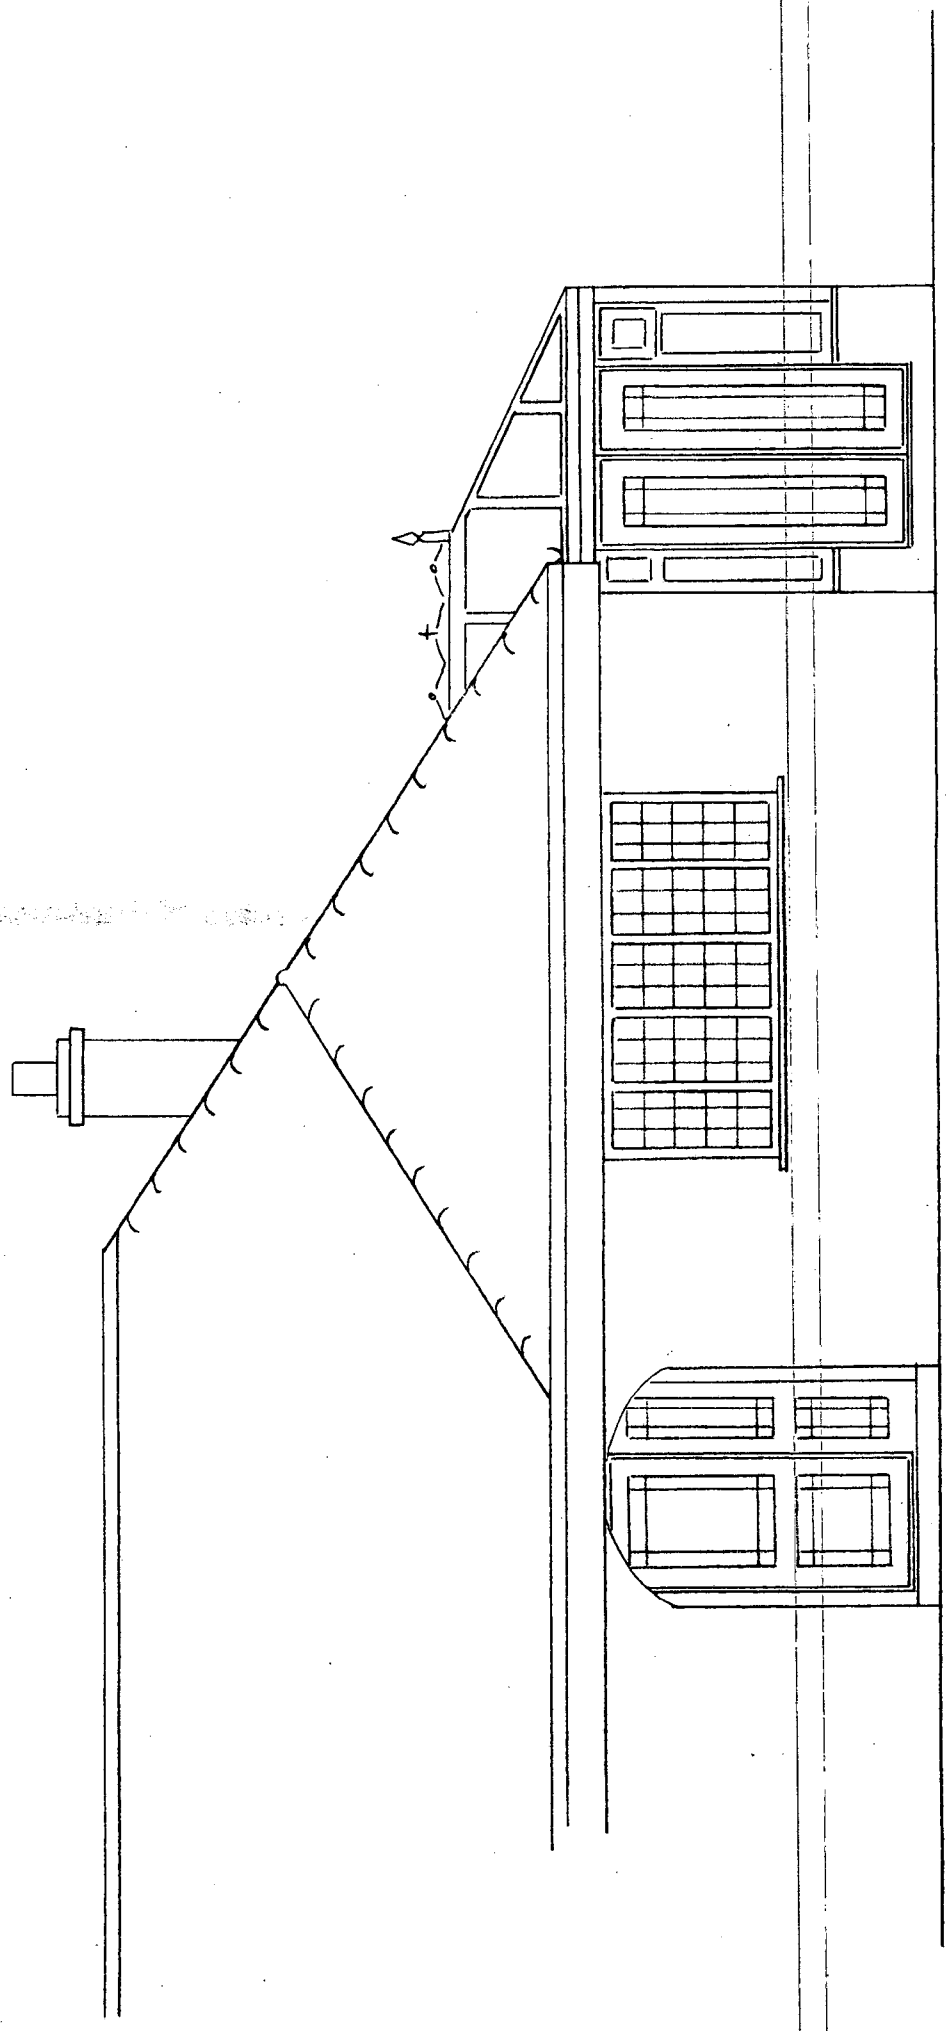

North West Elevation

(Part)

Plan No.S.M./5

Scale 1/50