



41 ELM GROVE - BARNHAM


NOTES:
Dimensions to be checked on site before commencing work. Any discrepancies shall be reported to the architect immediately.
Do not scale from these drawings except for planning purposes. Use figured dimensions only.
Where applicable this drawing is to be read in conjunction with other consultants' drawings.
All drawings to be read in conjunction with specification and all other drawings including structural engineer and mechanical and electrical drawings / specification

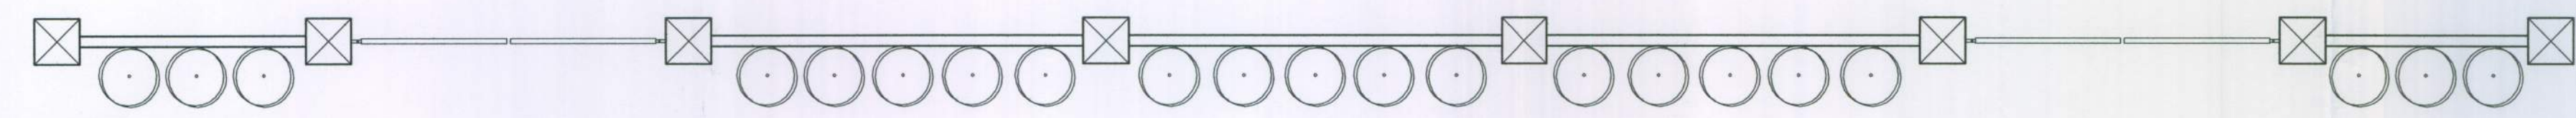


Approved Wall Plan
scale 1_50

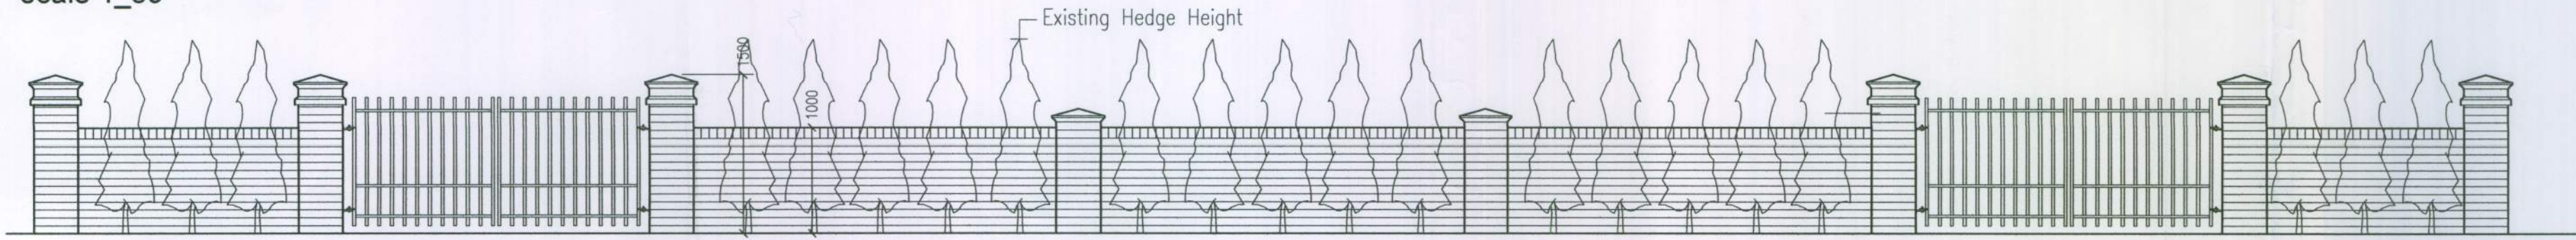

Approved Wall Elevation
scale 1_50

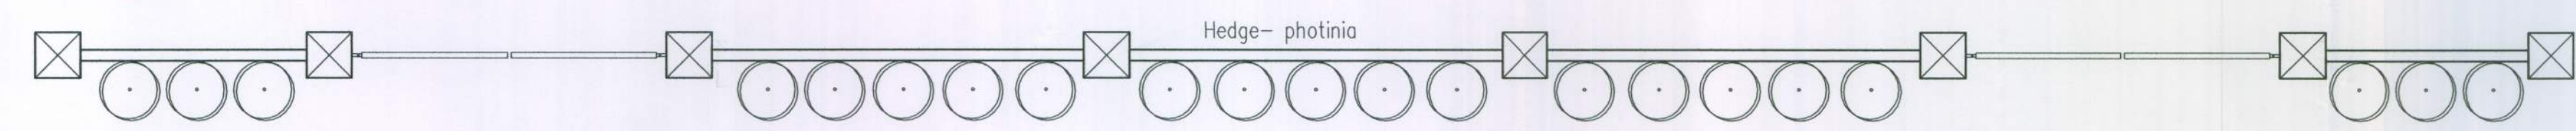


Proposed Wall Plan
scale 1_50

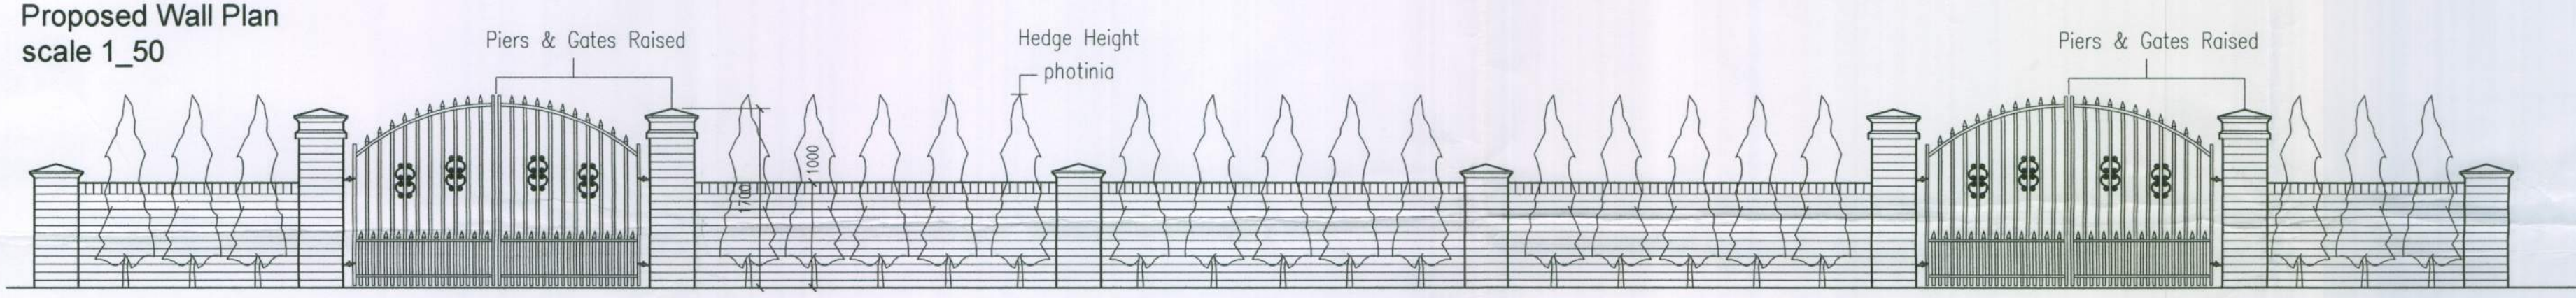

Proposed Wall Elevation
scale 1_50



SITE LOCATION
© Crown Copyright 2009. All rights reserved. Licence number 100020449
scale 1_1250

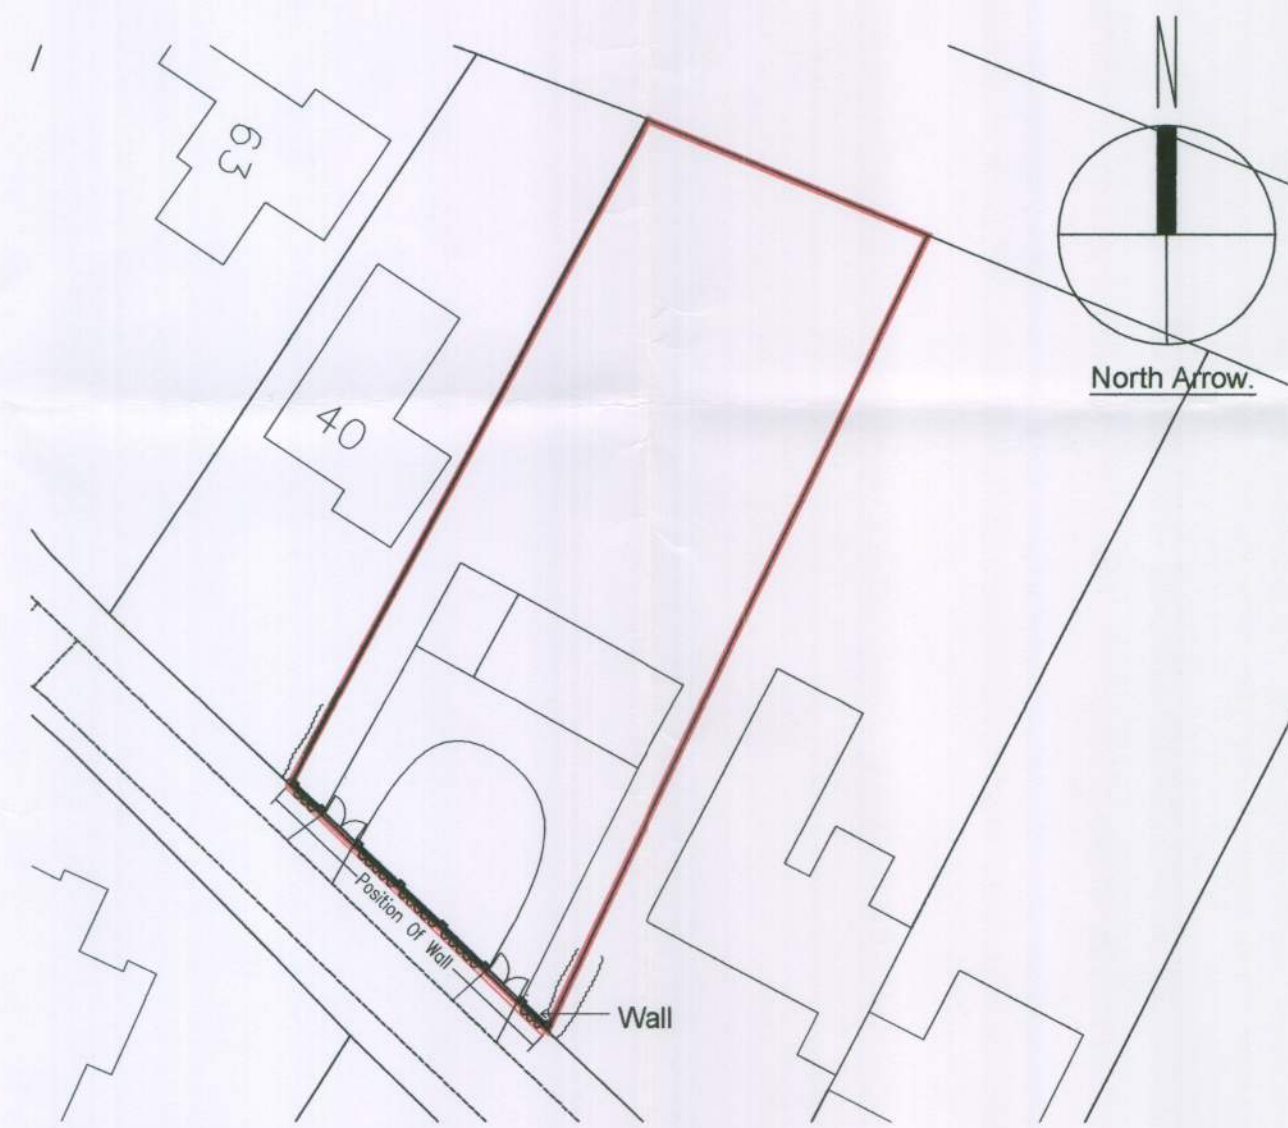

SITE BLOCK PLAN
© Crown Copyright 2009. All rights reserved. Licence number 100020449
scale 1_500

D	16.2.11.	Landscaping conditions.	MH
C	15.9.10.	Gate piers raised with proposed gates.	LH
B	8.2.10.	Gates reduced.	MRH
A	2.2.10.	Gate piers reduced.	MRH
REV	DATE	AMENDMENT	DRAWN

helyerdesign
sustainability through design
mail@helyerdesign.co.uk www.helyerdesign.co.uk
1 The Old Flour Mill, Emsworth, PO10 7BT
01243 370 715

CLIENT
MR DANNY KEET

PROJECT
41 ELM GROVE
BARNHAM

DRAWING
Boundary Wall to Elm Grove
Approved & Proposed

SCALE
As Noted

DATE	AUGUST 2009	DRAWN	MRH
DRAWING NUMBER	09088/003	REVISION	D