

ARUN DISTRICT COUNCIL:EG/11/0

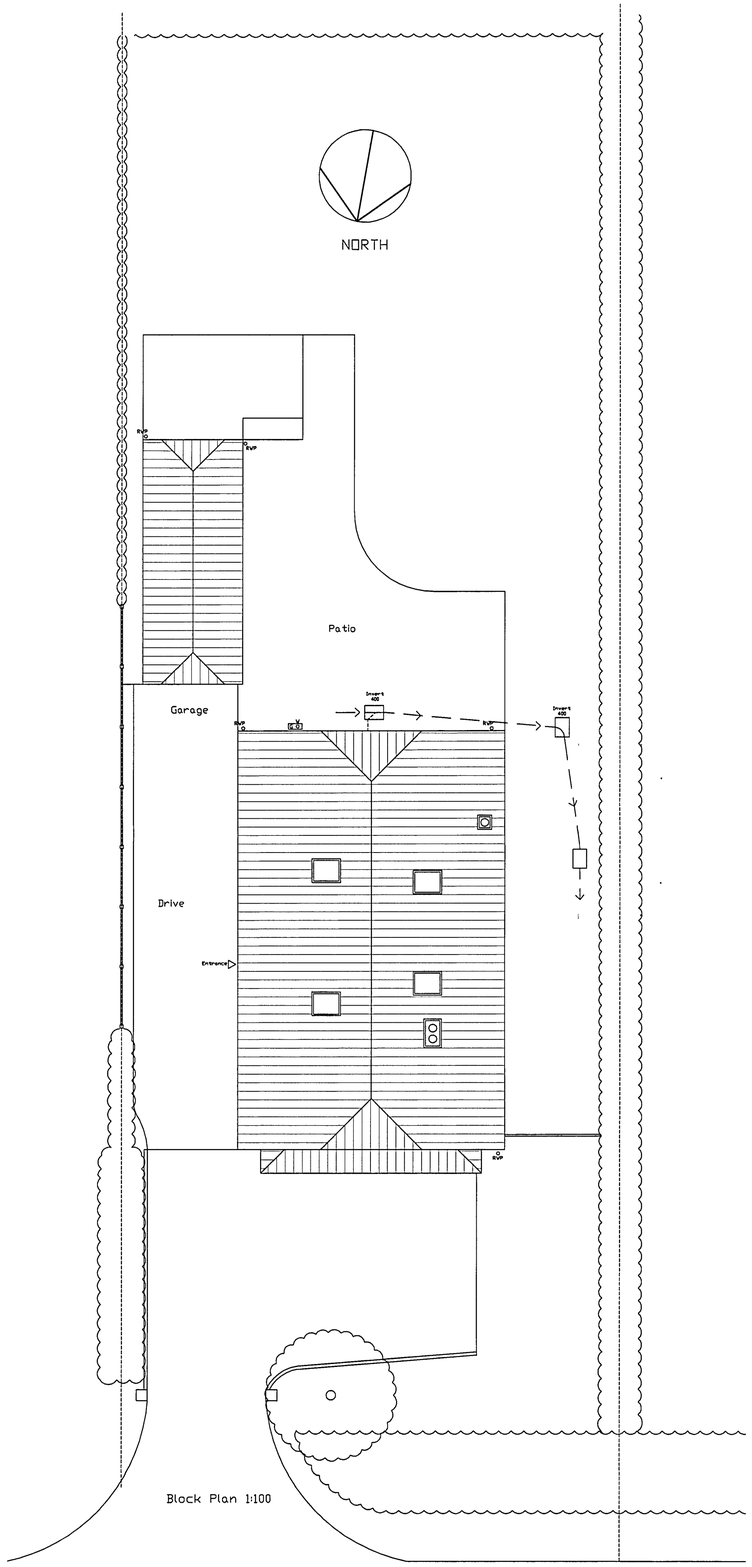

Block Plan 1:100

Scale 1 50 / 1 100


0 1m 2m 3m 4m 5m
2m 4m 6m 8m 10m

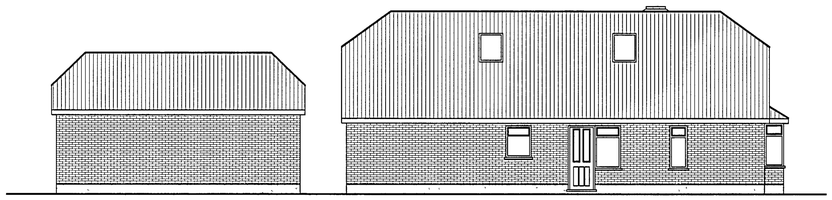

East Side Elevation



Front Elevation

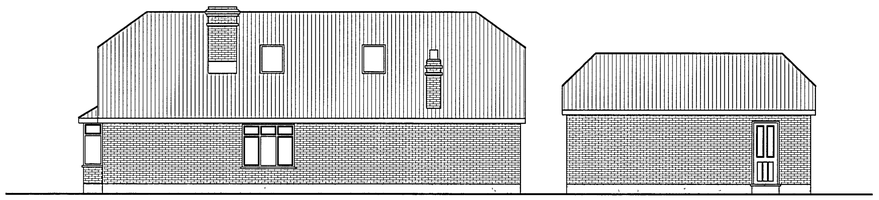

West Side Elevation



Rear Elevation



NORTH

20 0 20 40 60 80 100

Metres

Location Plan 1:1250

© Crown Copyright 2008
Reproduction in whole or in part is prohibited
without the prior permission of Ordance Survey.

Colin Jessey Associates
29 Parkfield Rd, Worthing, BN13 1EP, Tel. 01903 212019, www.colinjessey.co.uk

Client	Mr & Mrs N Roden				
Contract	Heberbury, Church Lane, Eastergate, Chichester, PO20 3XD				
Title	Survey Block Plan, Elevations & Location Plan				
DWG No	080 08 02	Scale 1 100 & 1 1250	Date 15/2/08	Drawn By S D	
Rev					
Details				Date	