


ARUN DISTRICT COUNCIL:EG/11/0

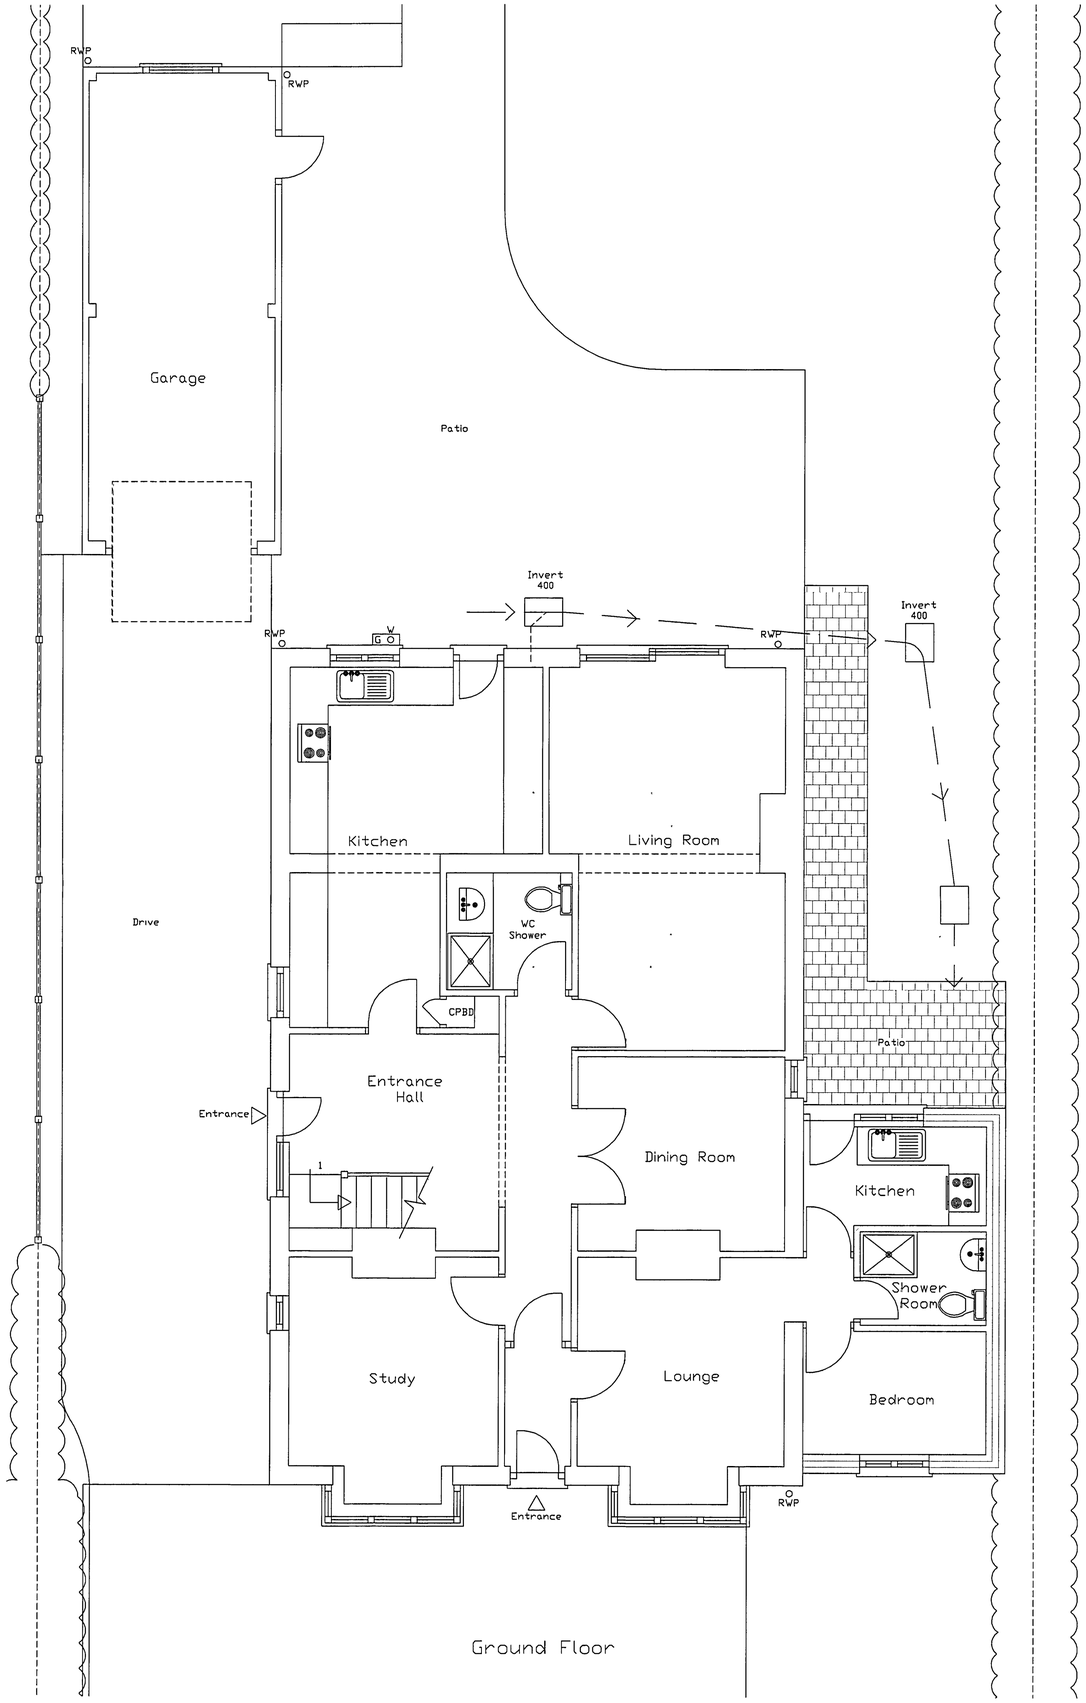

Ground Floor

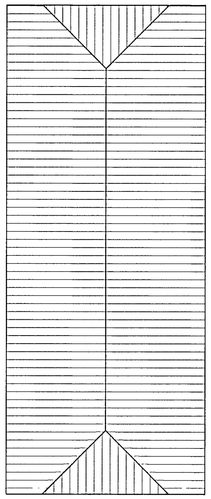

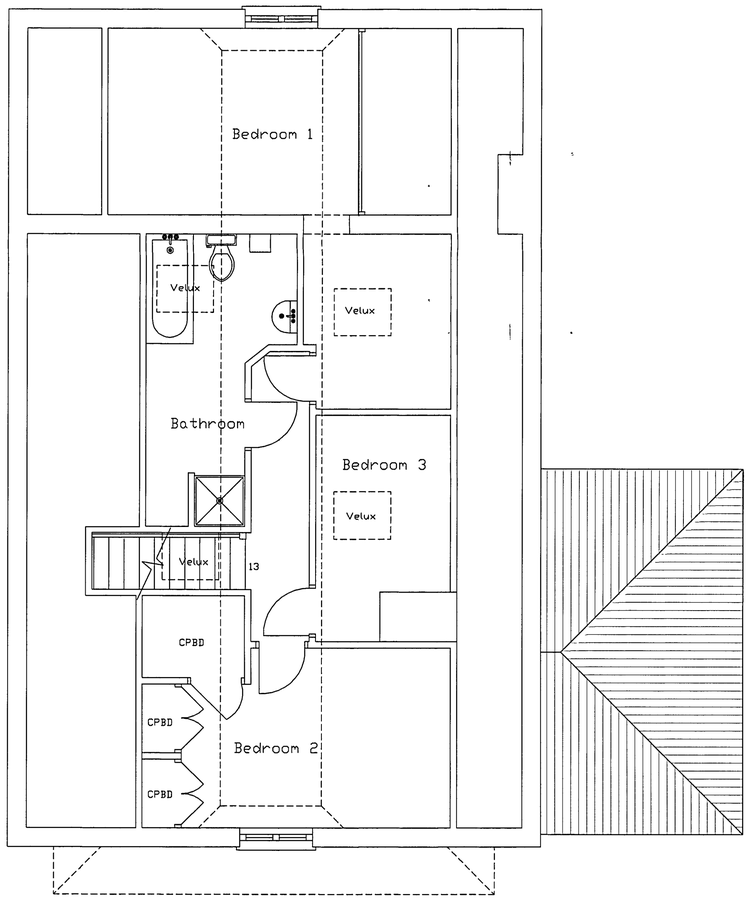

First Floor

Colin Jessey Associates
29 Parkfield Rd, Worthing, BN13 1EP, Tel. 01903 212019, www.colinjessey.co.uk

Client	Mr & Mrs N Roden				
Contract	Heberbury, Church Lane, Eastergate, Chichester, PO20 3XD				
Title	Proposed Floor Plans				
DWG No	080 08 03	Scale 1 50	Date 25/2/08	Drawn By S D	
Rev					
Details.				Date	