

ARUN DISTRICT COUNCIL:EG/11/0

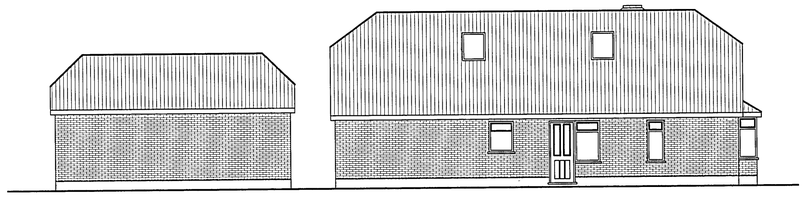

East Side Elevation




Front Elevation

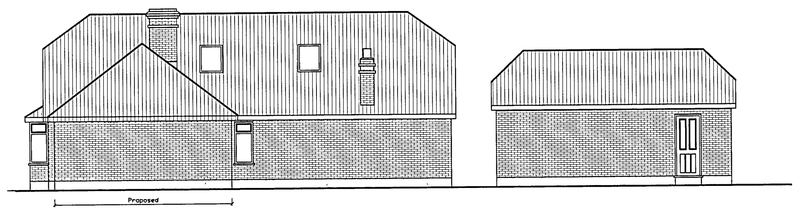


West Side Elevation



Rear Elevation

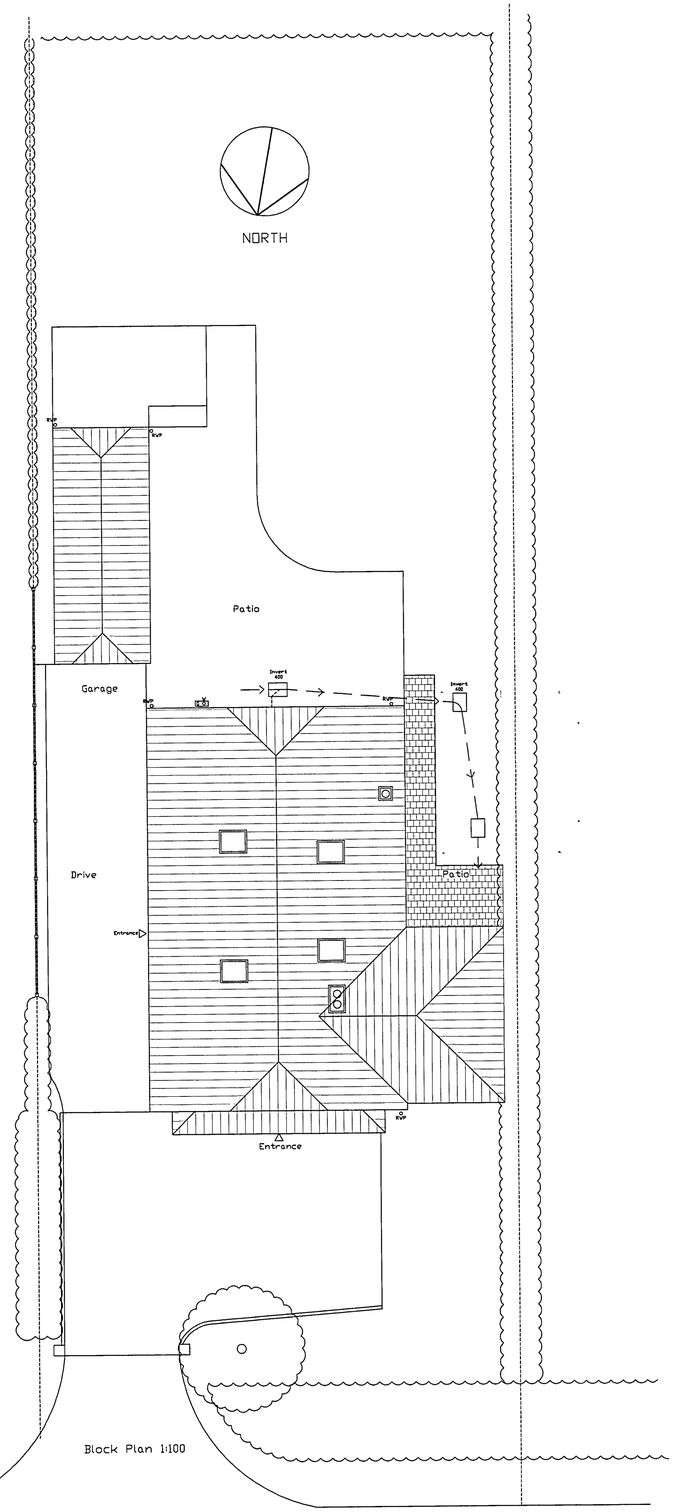

Block Plan 1:100

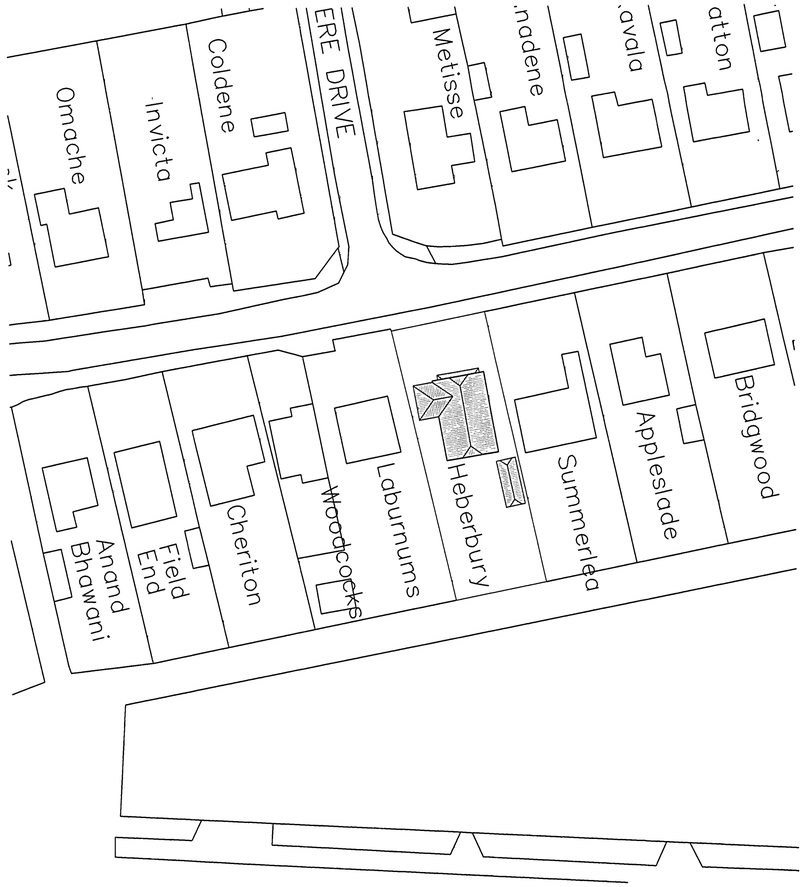

Block Plan 1:500



Scale 1 50 / 1 100 — 0, 1m, 2m, 3m, 4m, 5m, 2m, 4m, 6m, 8m, 10m

© Crown Copyright 2008
Reproduction in whole or in part is prohibited without the prior permission of Ordance Survey.

Colin Jessey Associates
29 Parkfield Rd, Worthing, BN13 1EP, Tel. 01903 212019, www.colinjessey.co.uk

Client	Mr & Mrs N Roden				
Contract	Heberbury, Church Lane, Eastergate, Chichester, PO20 3XD				
Title	Survey Block Plans, Elevations				
DWG No	080 08 04	Scale 1 100 & 1 500	Date 25/2/08	Drawn By S D	
Rev				Date	
Details					