



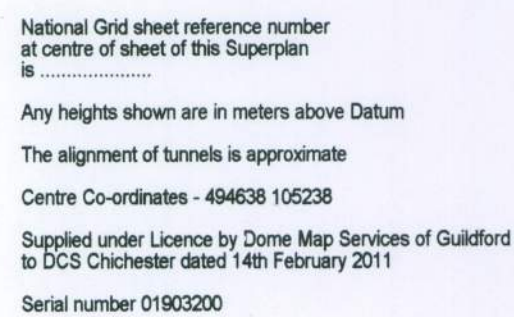

NOTE: This site may be within a designated area and is subject to possible RADON emissions through the sub-slab - therefore the methods of any protection needed are:

1. To make application for a Radon Site Survey Report to the British Geological Survey at NPPB Chilton Didcot Oxfordshire OX11 0QD (see Radon Home on 0800 83 65629) to obtain an application form the fee charge of which is £30.00 plus VAT
- or
2. To adopt a construction method of protection by use of a Radon Barrier (continuous layer - no joints) of 1200 gauge material under the overall slab formation stepped up to meet the damp proof course to the inner skin of the wall and extend the face of that wall and across the cavity and the wall of the wall terminating at finished ground level (forming a cavity trap) to the cavity wall construction all in accordance with each Local Authority's approval and any typical details or as otherwise shown on the application drawings

ONLY initiate an application for a Report if directed by the CDD Building Control as the area appears not to be affected

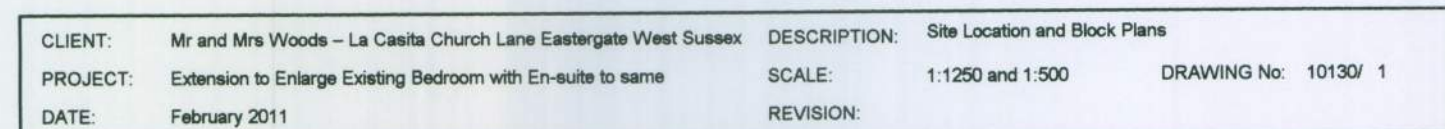

Drawing Prepared By – DESIGN CONSULTANCY SERVICE – PO BOX 180 CHICHESTER WEST SUSSEX PO18 8YJ (Tel/fax 01 243 775 996)

© COPYRIGHT RESERVED

DESIGN
SERVICE