




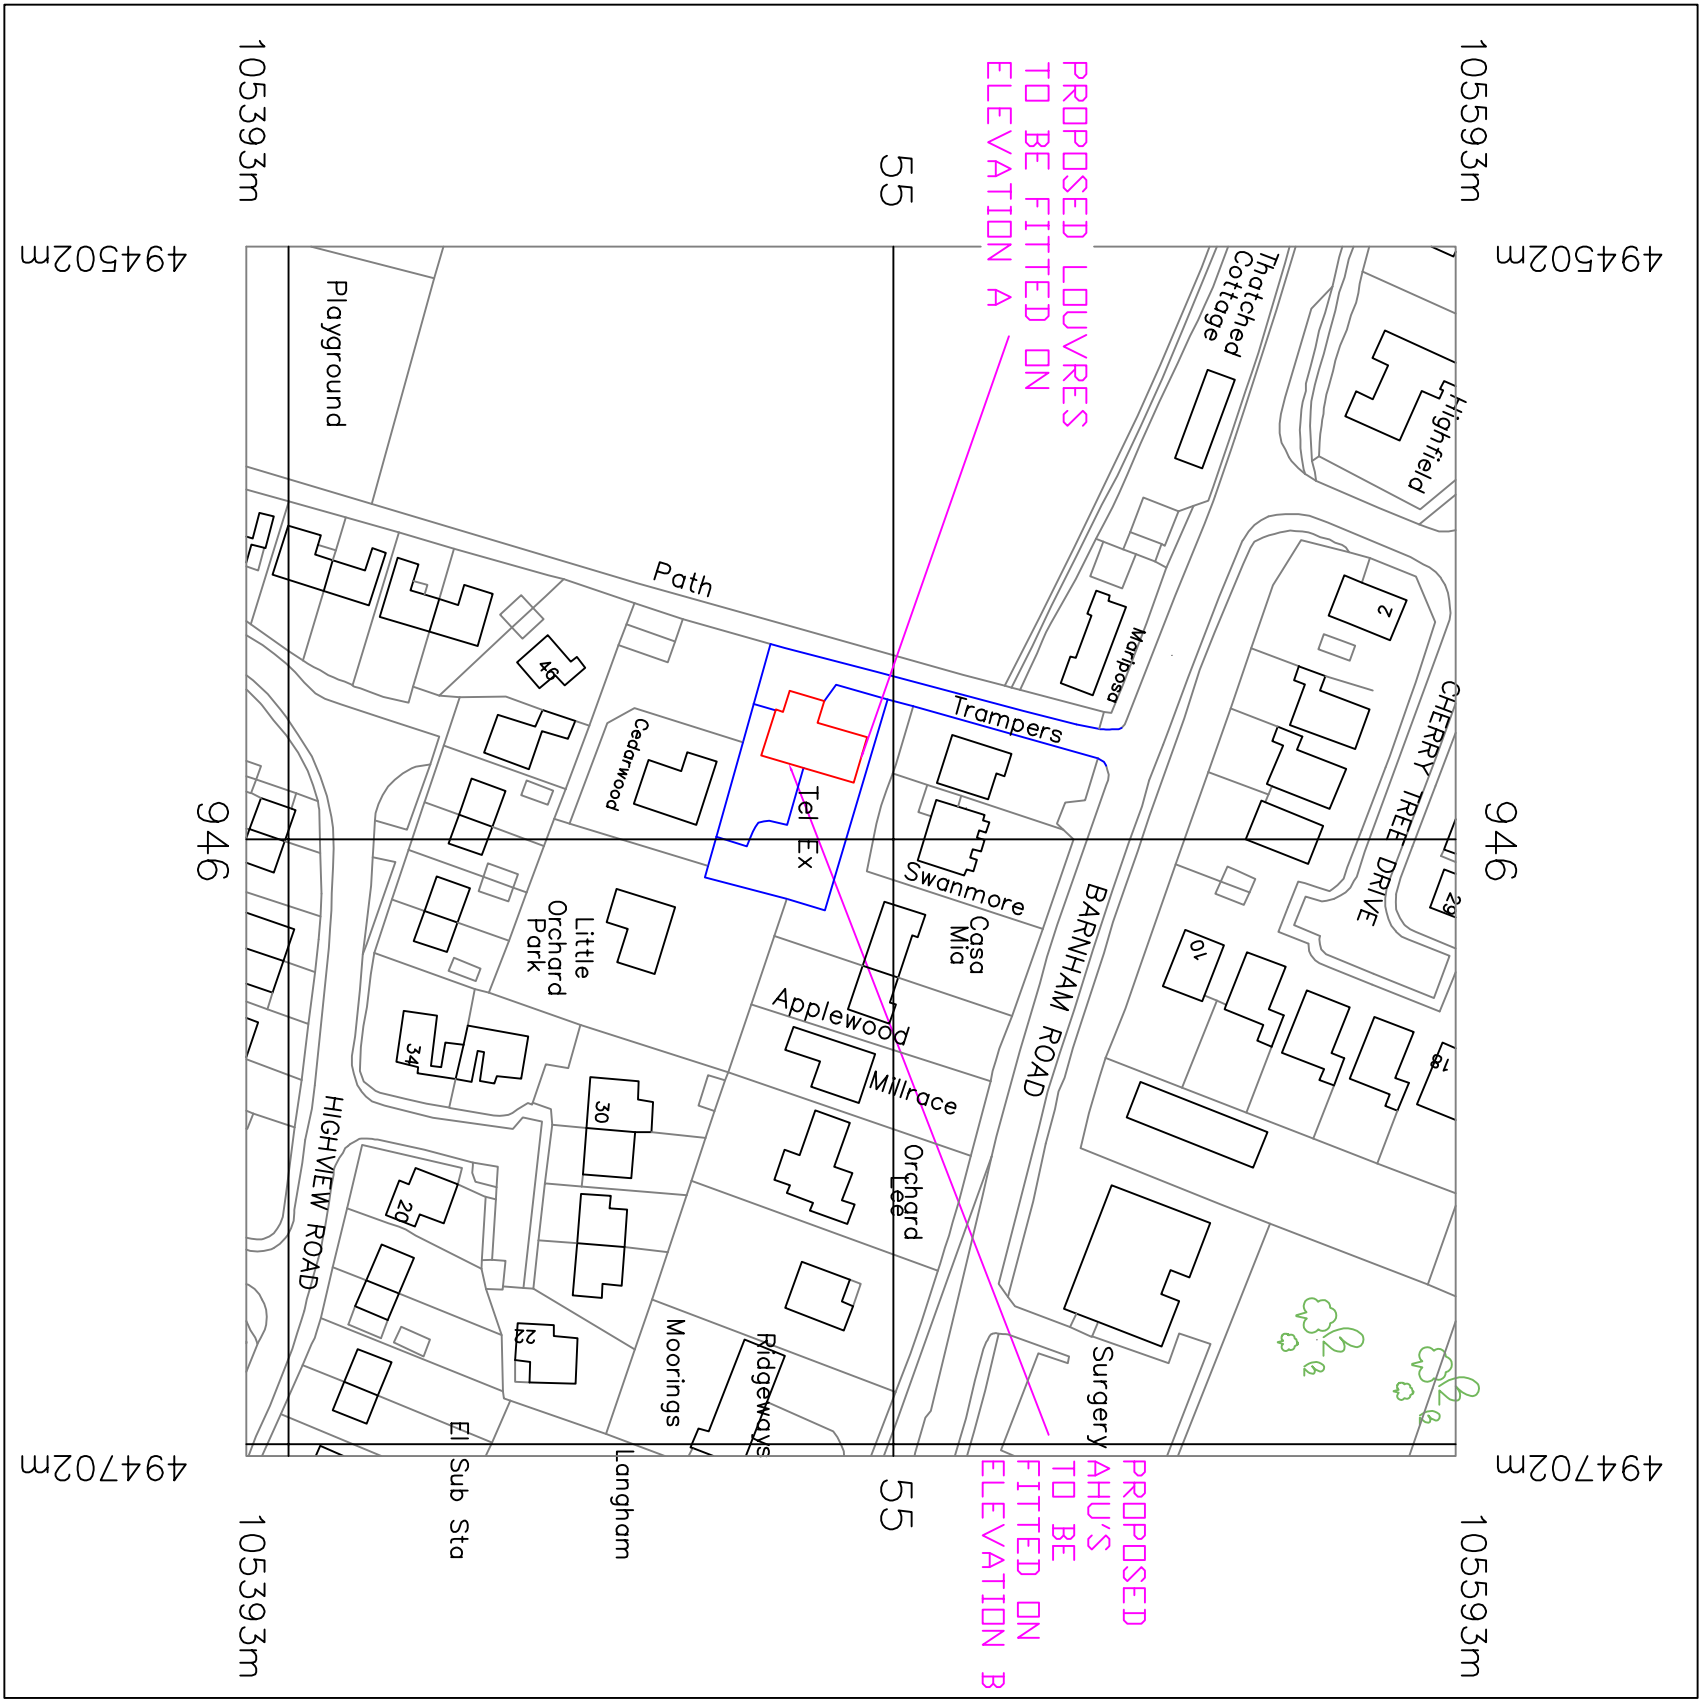

SITE LOCATION PLAN 1:250

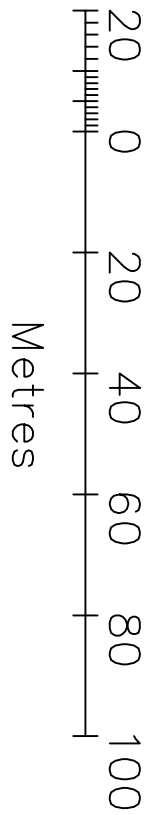


© Crown Copyright 2012
Reproduction in whole or in part is prohibited
without the prior permission of Ordnance Survey.

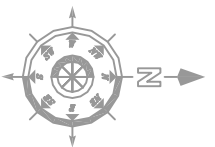


Proposed location of
AHU's on elevation 'B'




Proposed location of
louvers on elevation 'A'

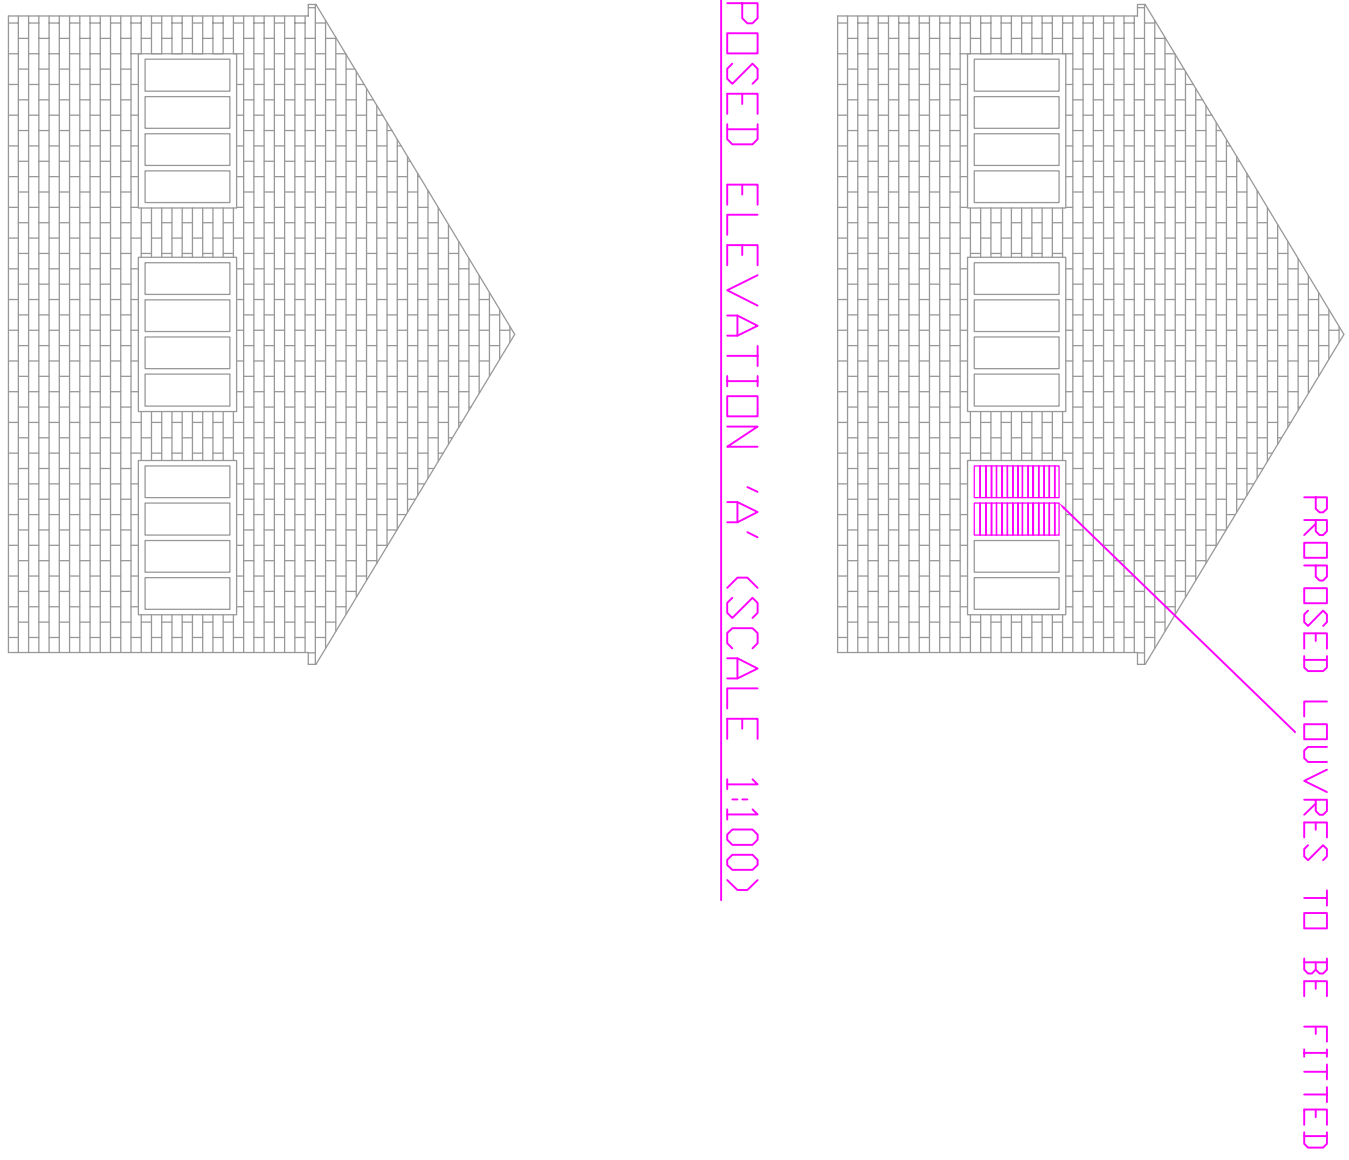


PROPOSED ELEVATION 'A' (SCALE 1:100)

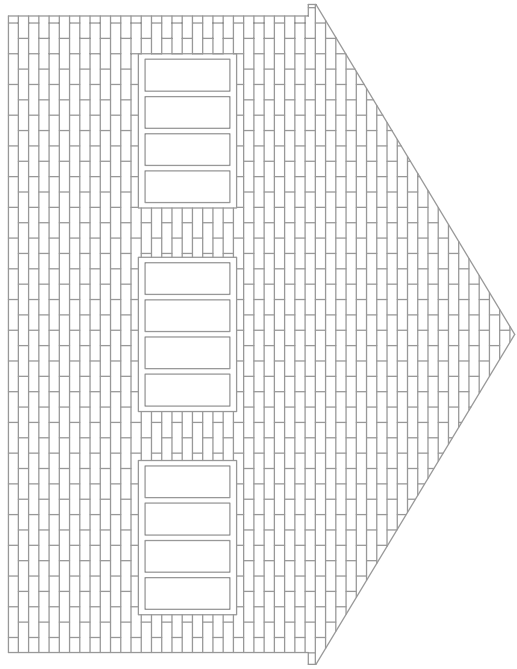


EXISTING ELEVATION 'A' (SCALE 1:100)

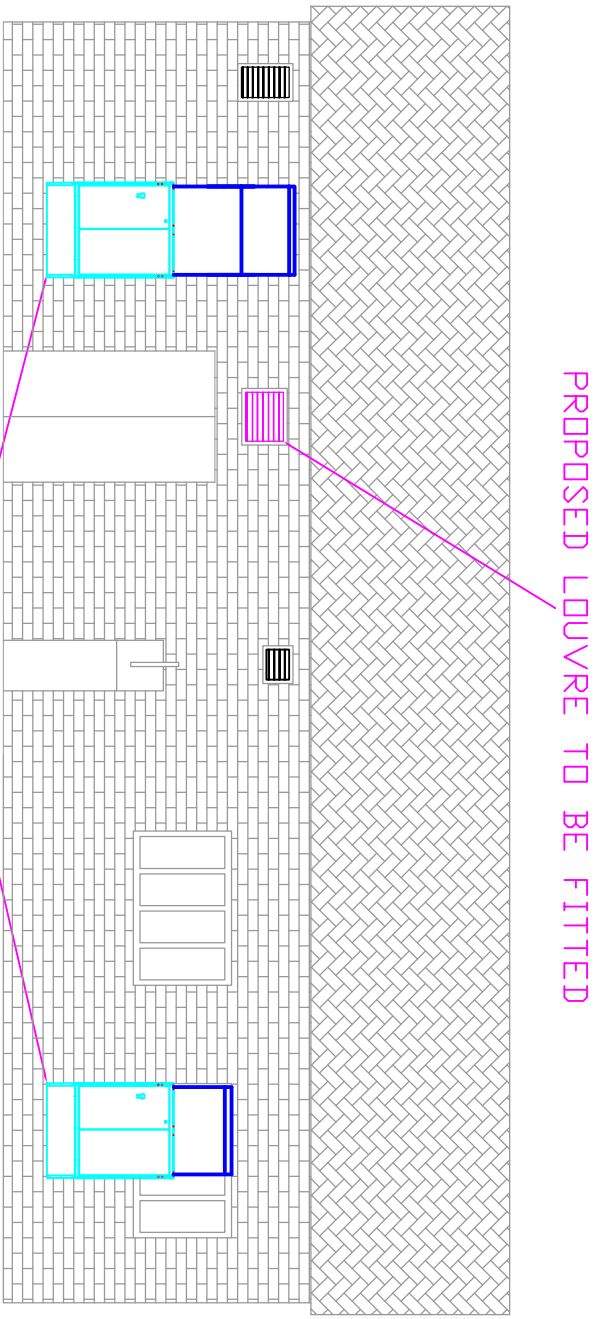

PROPOSED ELEVATION 'B' (SCALE 1:100)

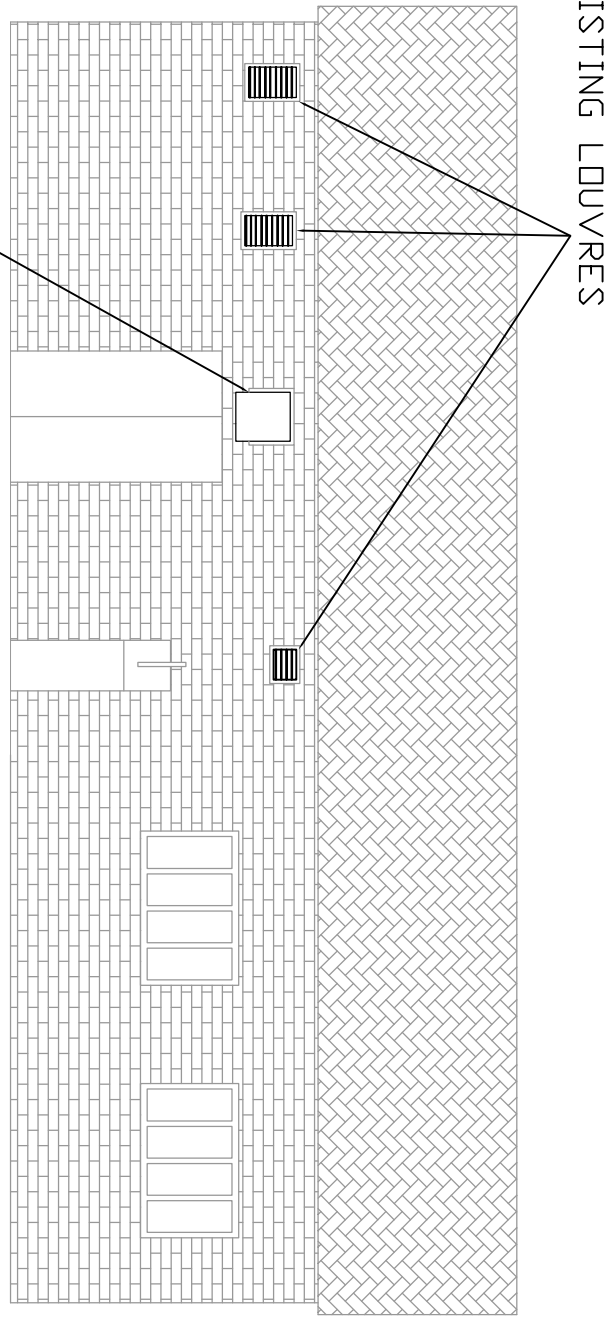

EXISTING ELEVATION 'B' (SCALE 1:100)

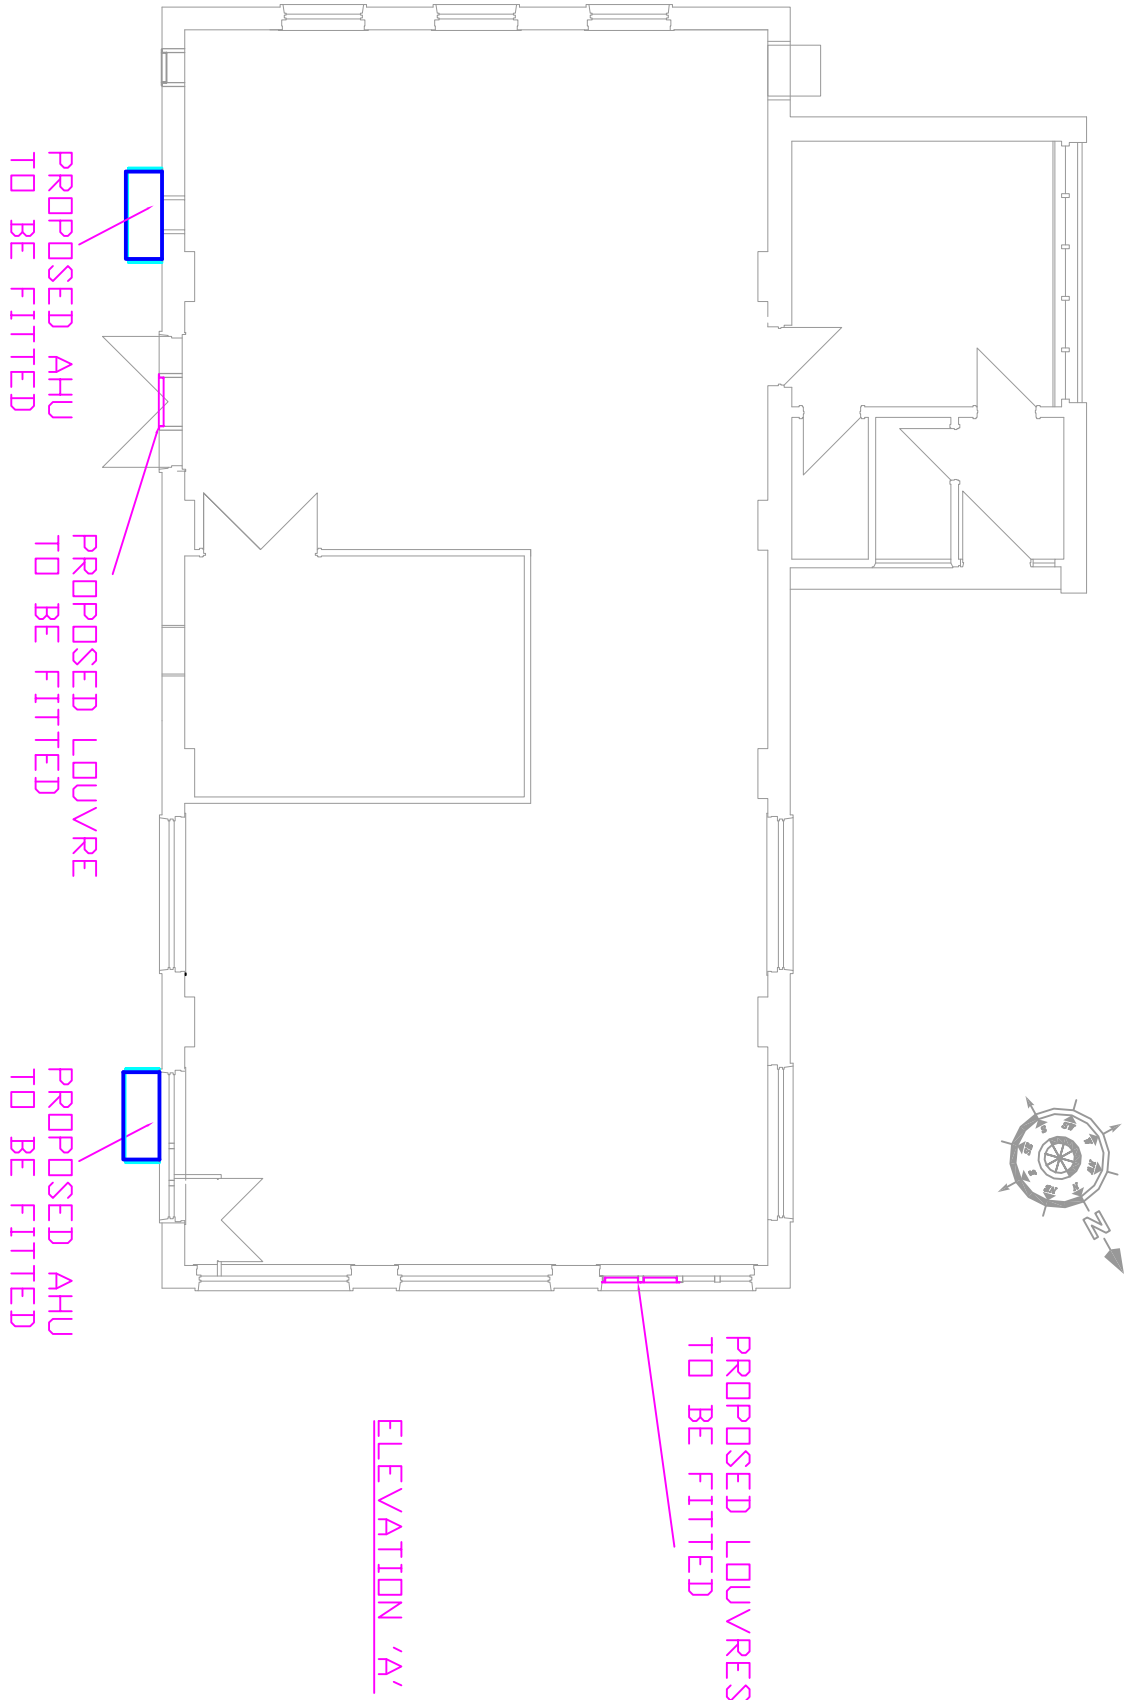

BUILDING PLAN SHOWING PROPOSED AHU'S & LOUVRES
ON BOTH ELEVATIONS (SCALE 1:100)



EXAMPLE OF EXTERNAL AIR HANDLING UNIT

REV.	DATE	DRN	MODIFICATION	CHECKED

THIS DRAWING MUST NOT WITHOUT THE CONSENT OF WEATHERITE BUILDING SERVICES LTD.

BE SHOWN TO ANY PERSON NOT EMPLOYED BY THE RECIPIENT, OR BE
USED IN ANY MANNER WITHOUT THE WRITTEN PERMISSION OF WEATHERITE BUILDING SERVICES LTD.

IF THE RECIPIENT SHALL BE RETURNED TO WEATHERITE BUILDING SERVICES LTD.
ON BEHALF, THE COPYRIGHT IN THIS DRAWING SHALL BE AND REMAIN
THE SOLE PROPERTY OF WEATHERITE BUILDING SERVICES LTD.

Weatherite
Building Services
Limited

WEATHERITE HOUSE
THAMES VALLEY
199 BOX
PER 0922 74444
PER 0922 74444

CLIENT
VINCI

TITLE
PROPOSED PLANNING LAYOUT
EASTERGATE TELEPHONE EXCHANGE

DATE
28/02/12

CONTRACT No.
E41732

DRAWN
TV

CHECKED
SC

SCALE
1 : 100 @ ALL WHERE INDICATED

DRWG No.
WBS8125