



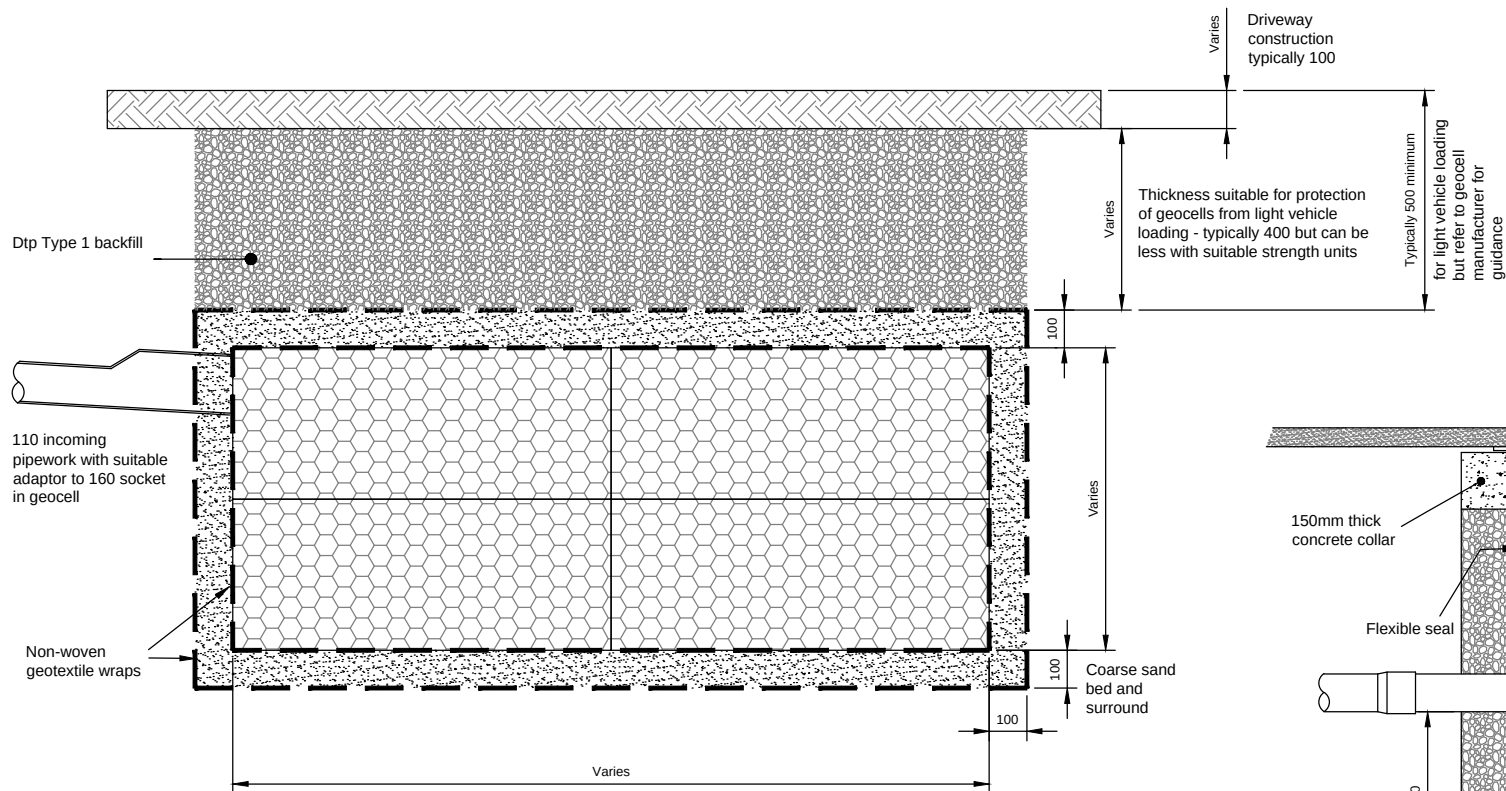

Typical Geocellular soakaway Unit
(for use in areas subject to light vehicle loading only)
Scale 1:20

NOTE: Geocell to be suitable for the loading condition - refer to manufacturer for correct specification

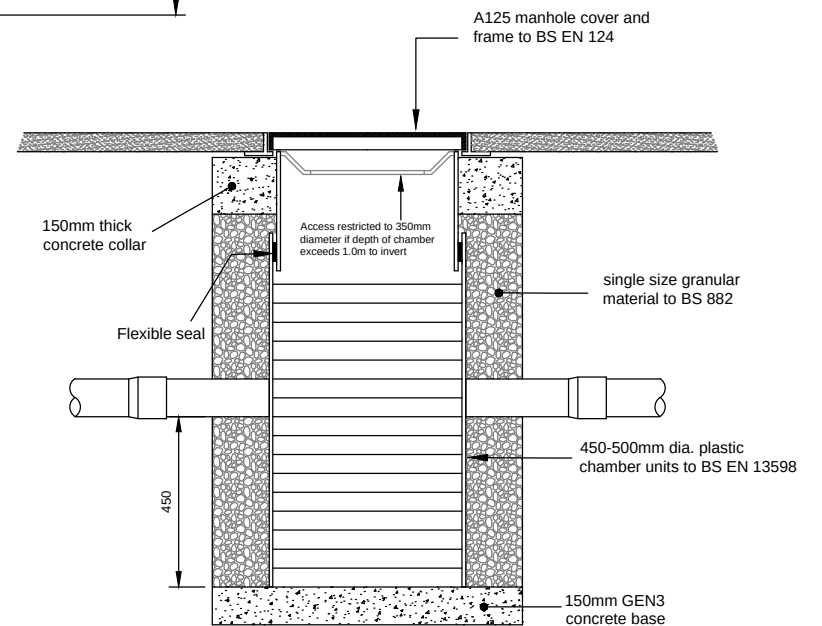

Typical Silt Trap Inspection Chamber Detail
(for use in landscaped areas and footways)
Scale 1:20

						Client	Duncan Fulton			Title			Construction Details for front Soakaway and silt trap			Robert Clark Associates Ltd Chartered Civil Engineers Willow Cottage, Herne Lane Rustington, West Sussex BN16 3EE Tel: 01903 778945 Fax: 01903 778967			
						Project	10 Elm Grove, Barnham												
						Notes				Scale 1:20		At original A4		© Robert Clark Associates Ltd					
-	Original	PC		RTFC	6.2.18				Drawing Number		1770/D5.2		Revision		-				
Rev.	Description	App.	Chk.	Drn.	Date														