


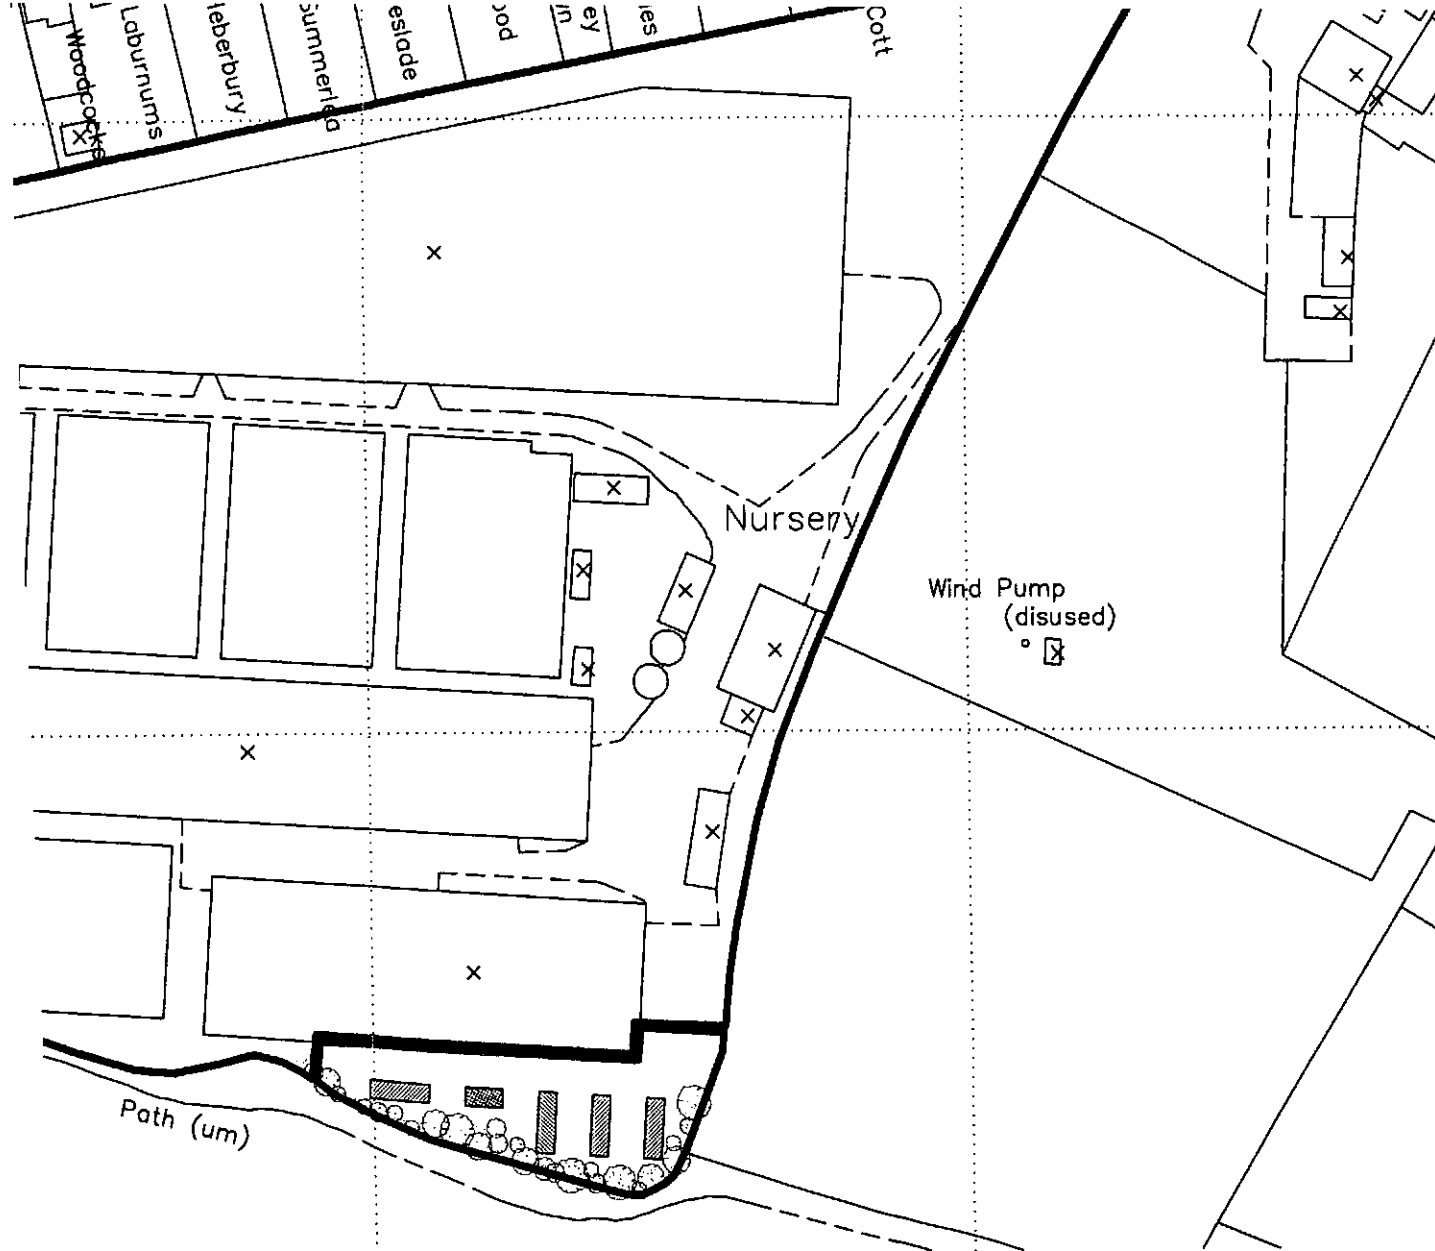


Fleurie Nursery
Church Lane
Eastergate



As
submitted
for Planning

North

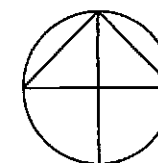

LOCATION PLAN

March 2008

0908 - 01

1:1250@A3