


# Architectural Services

01243 767440

Forum House  
Stirling Rd  
Chichester  
PO19 7DN

## NOTES

- 01 All new and existing building work dimensions are critical to the construction process.
- 02 All drawings are preliminary unless stated differently. Preliminary drawings are not to be built or manufactured from.
- 03 This drawing is subject to copyright of **Architectural SERVICES** reproduction only with written authority.
- 04 Drawing dimensions and scales to be checked prior to commencement of work.
- 05 All structural work where mentioned on this drawing is subject to a qualified structural and civil engineer calculations before building work commences.
- 06 These plans may be subject to "Planning & Building Regulation Approval" or any other statute in law before the commencement of building works.
- 07 All materials to match existing unless otherwise stated.

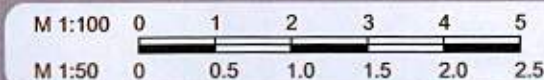

## Existing GF Plan

**Dean Taylor**  
33 Elm Grove,  
Barnham,  
PO22 0HL

## DRAFT 1a - 12.04.12

CLIENT NO:


DRAWN:

JOB NO:

DATE:  
12.04.12

SCALE @ A3: 1:50

PG NO: 01

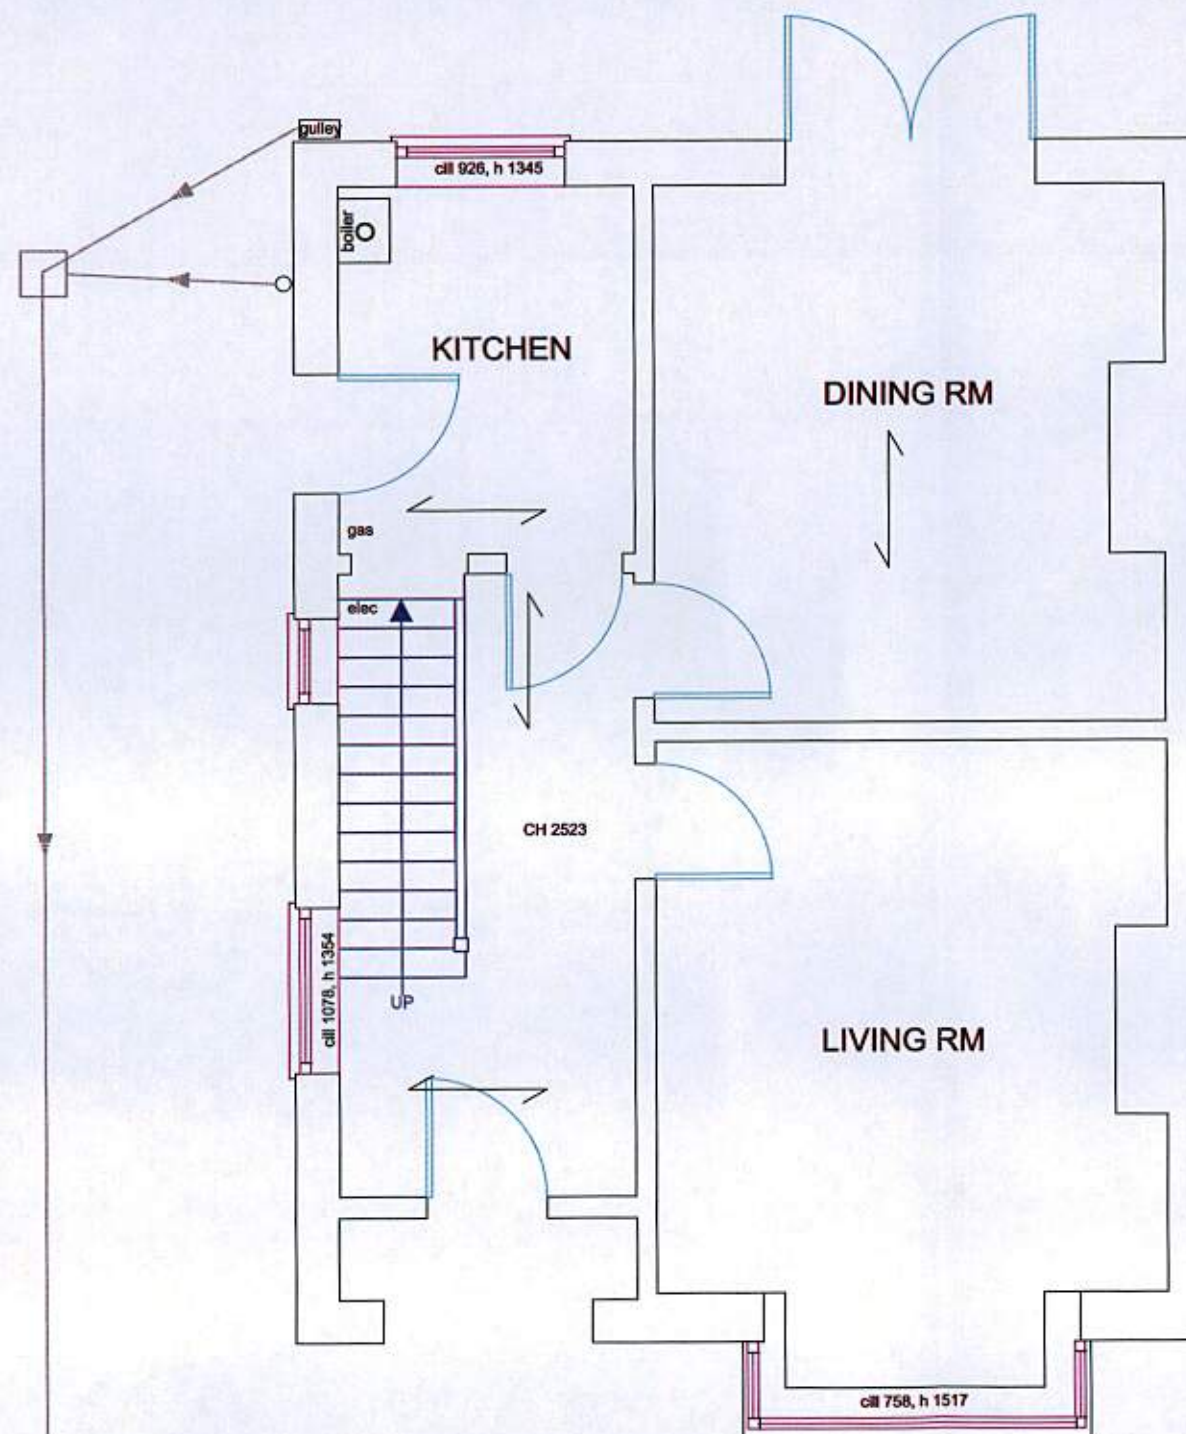

BOUNDARY FENCE