


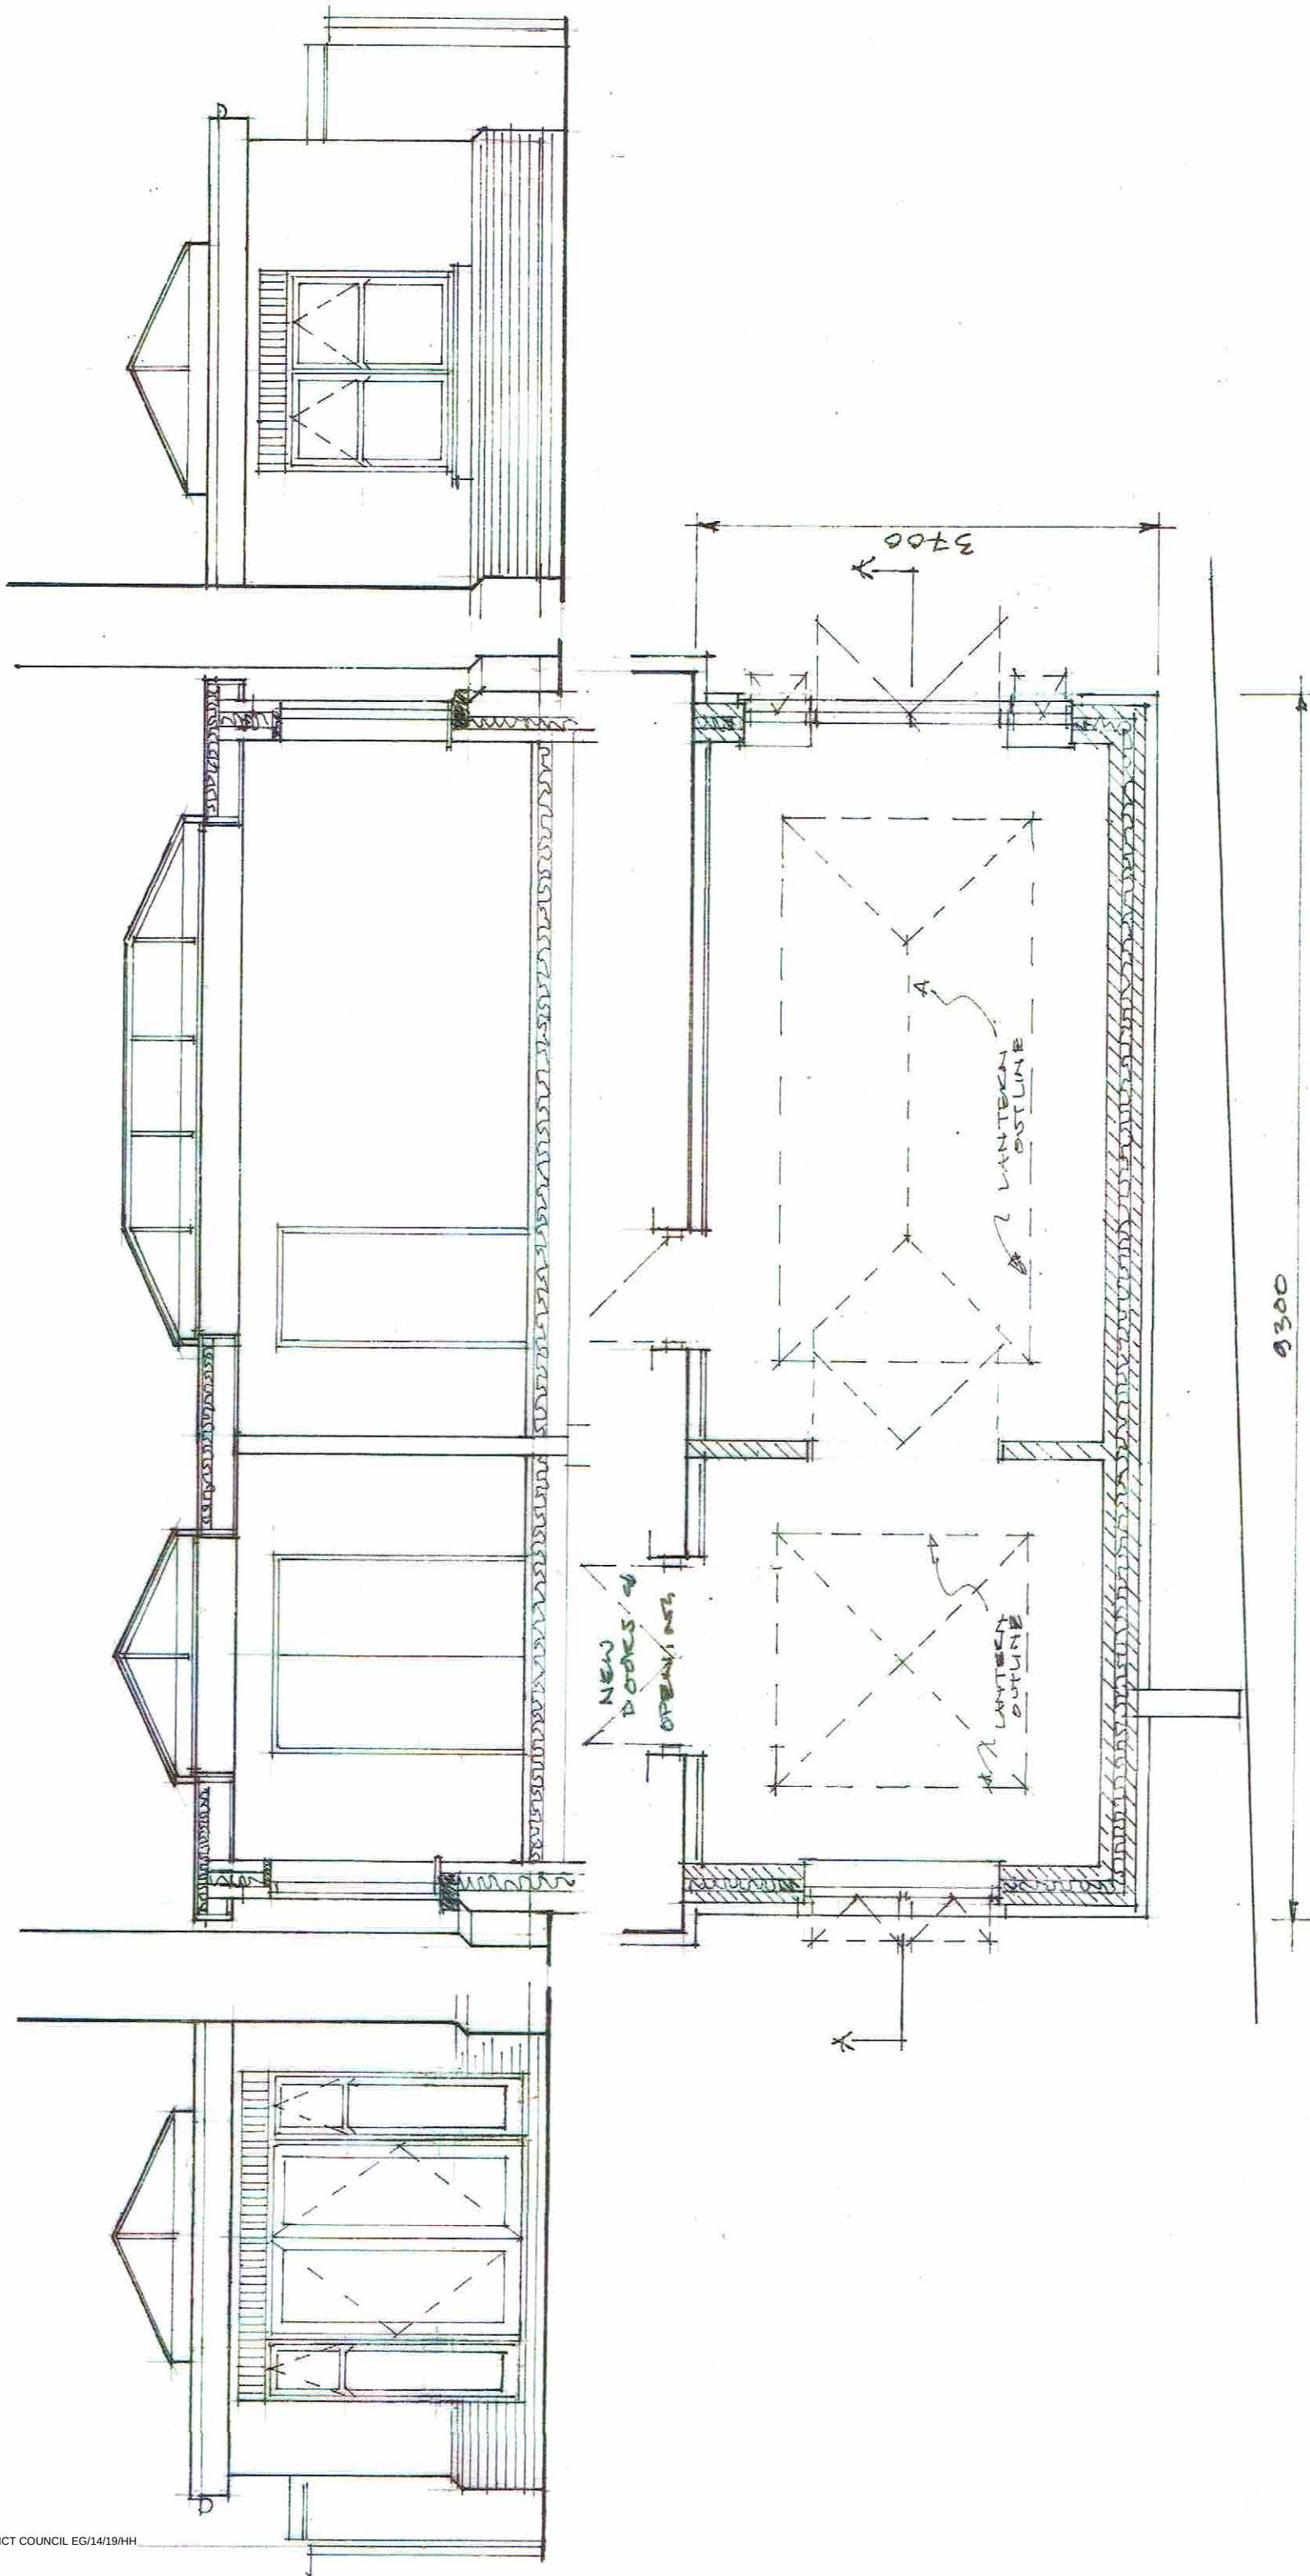

PROPOSED EXTENSION
MR & MRS DOWD
2 UPTON BROOKS
BARNHAM
WEST SUSSEX
PO22 0DH
DEA NO PD/1218/PA/04 A
SCALE 1:50
AMENDED 02/19

QUANTRELL DESIGN
19 WEST HAYE ROAD
HAMLING ISLAND
HANTS
PO11 9RN
TEL 0292 464268
EMAIL jquantrell@gmail.com