



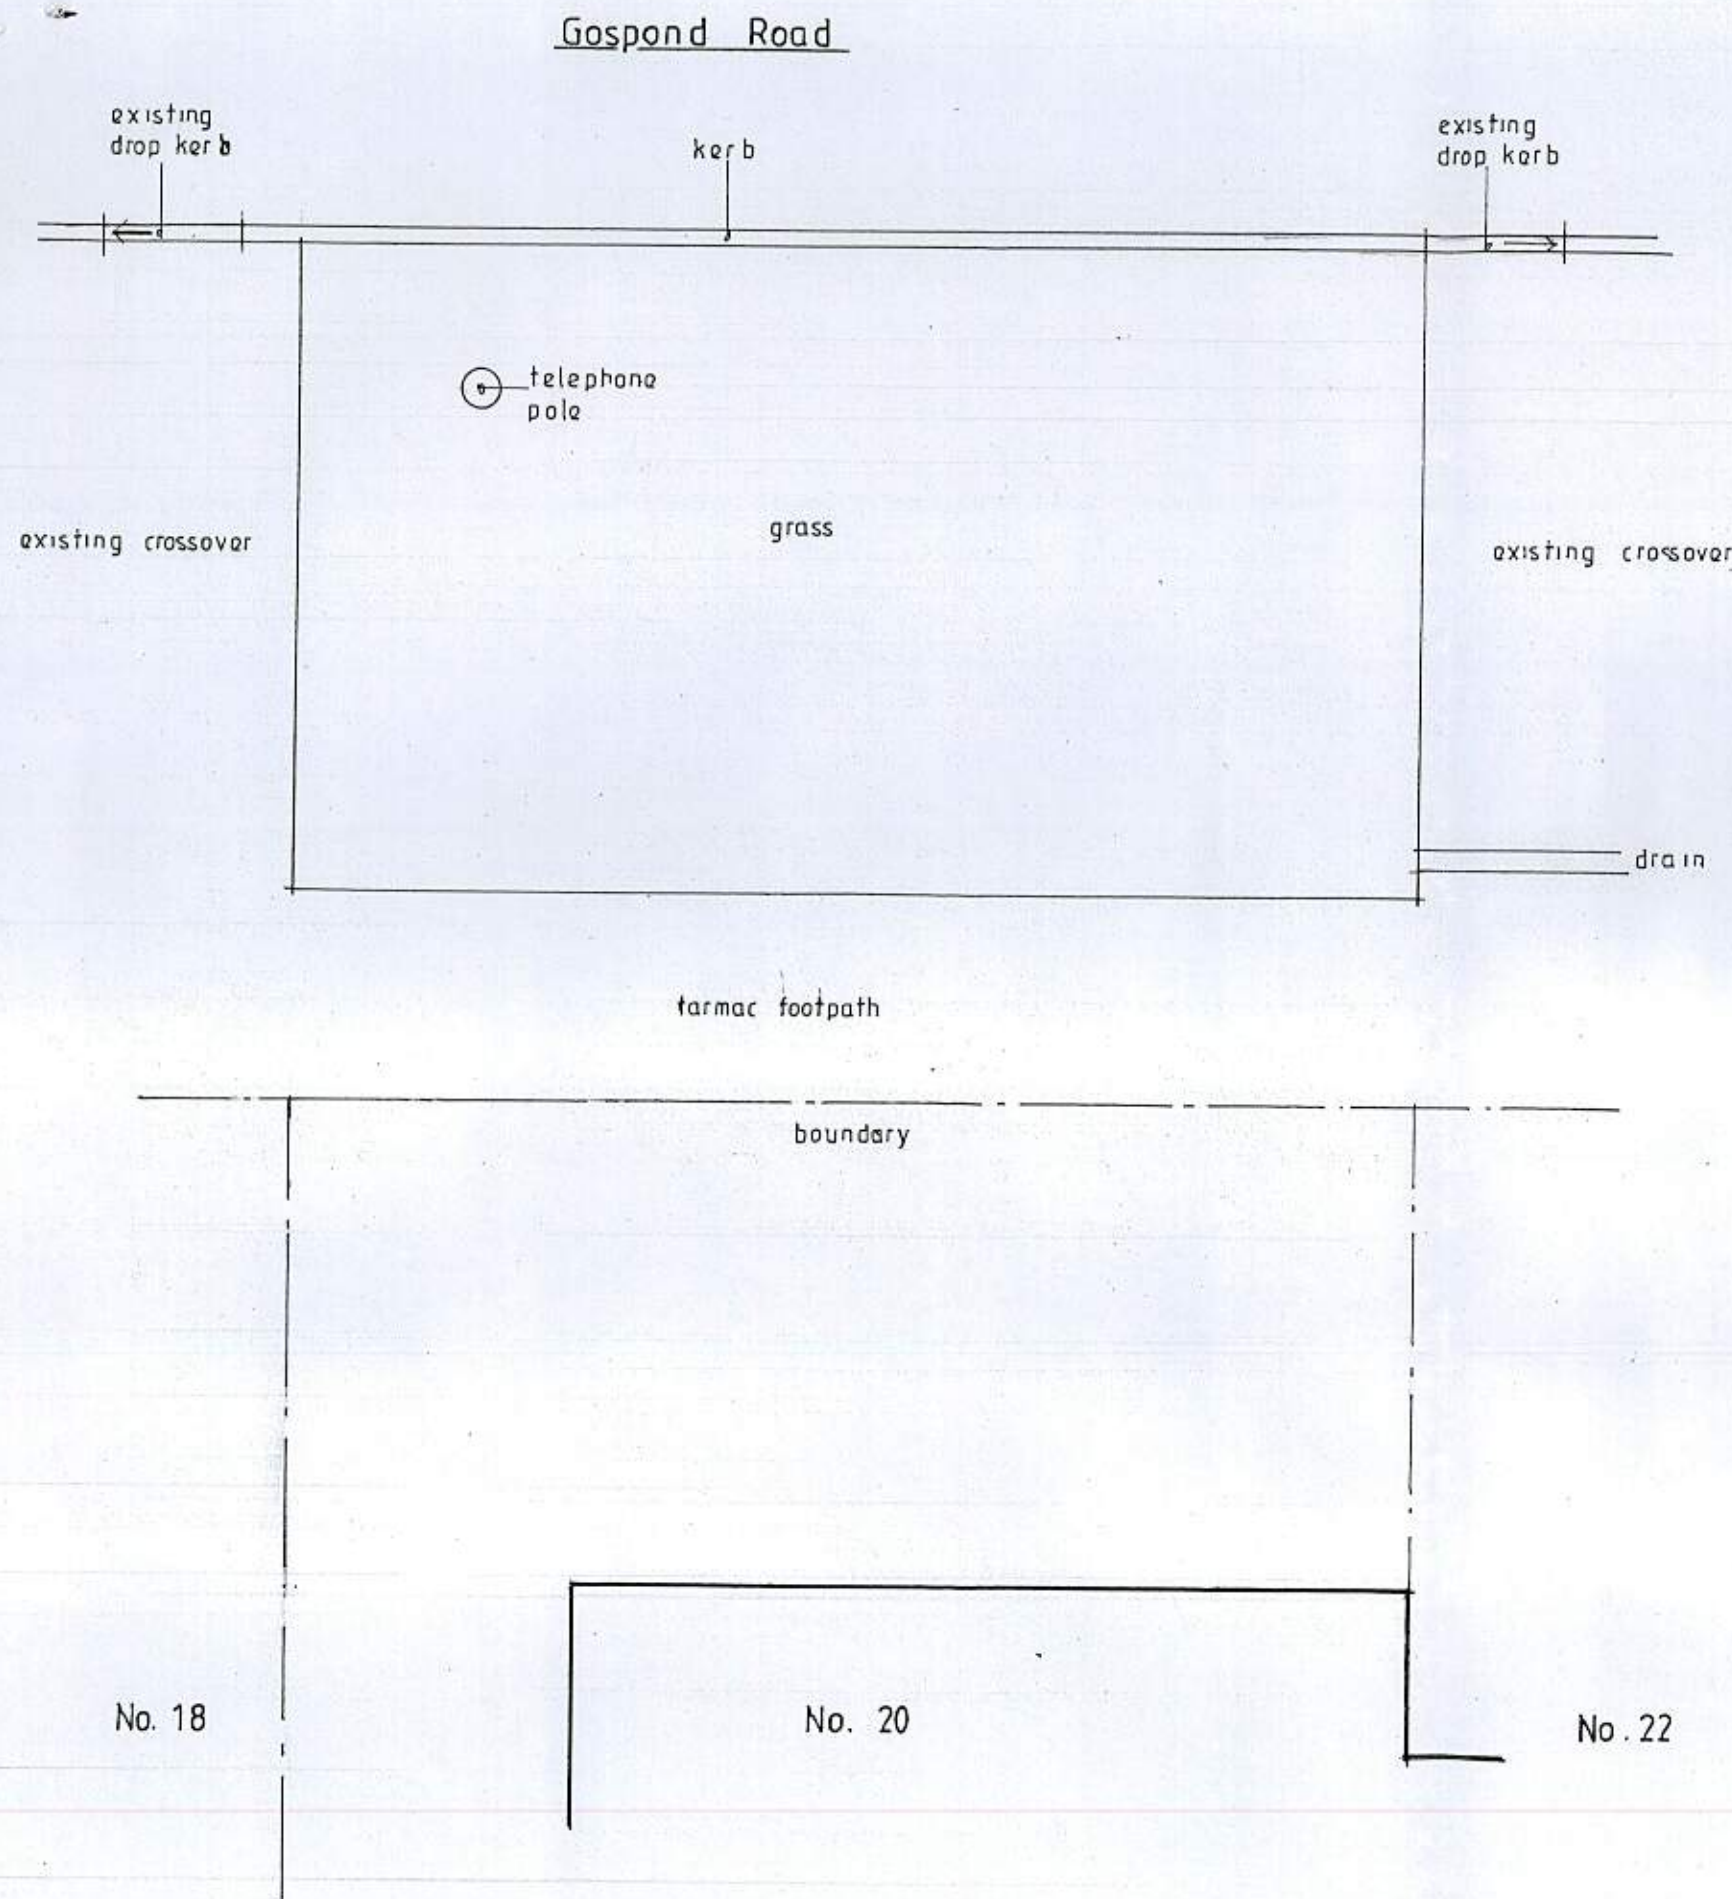

Existing Plan

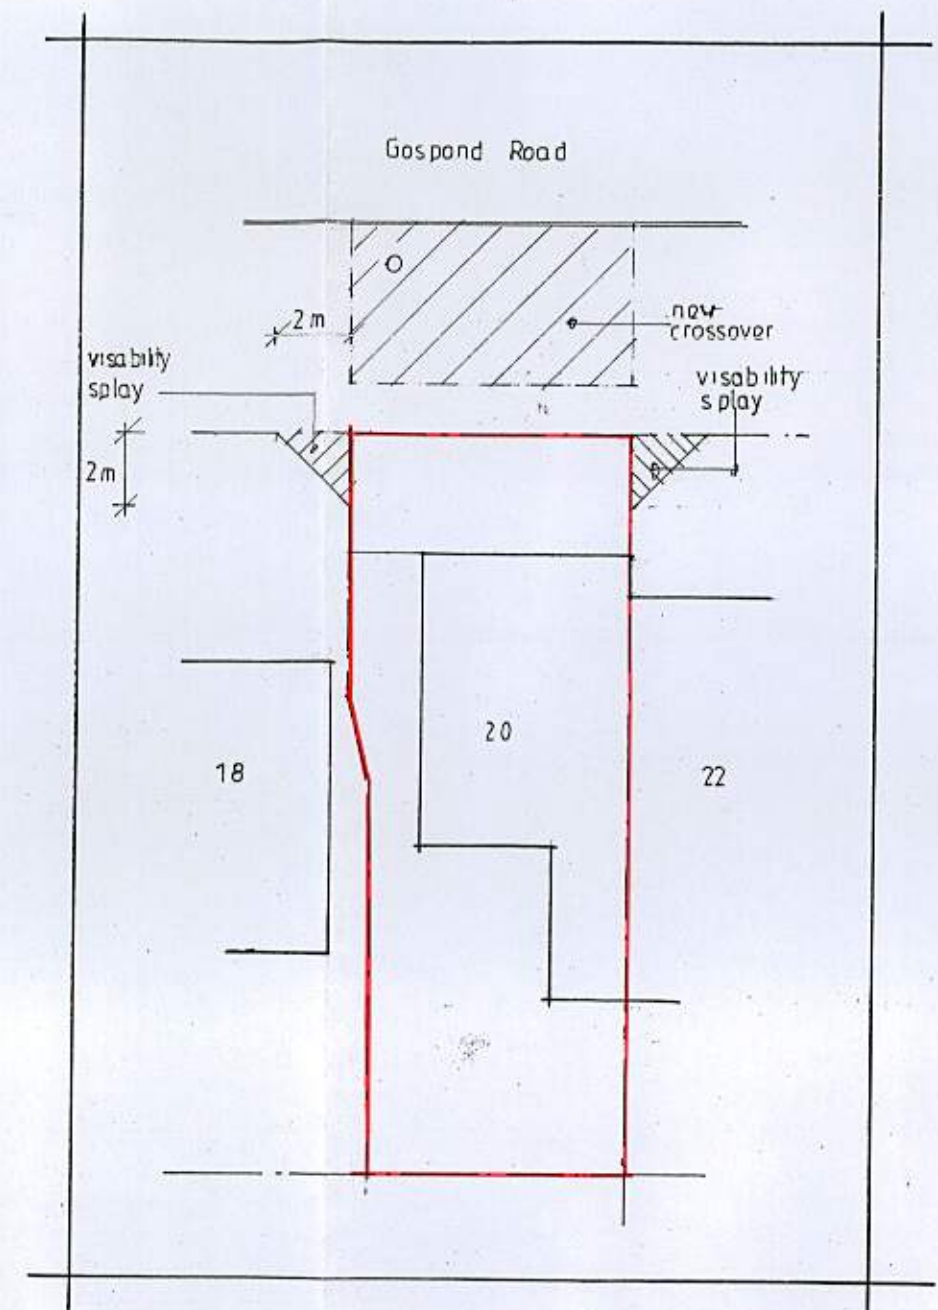

Site and Block Plan

J P Tupper Associates
 20 Sudley Road
 Bognor Regis
 West Sussex

20 Gospond Road,
 Barnham,
 West Sussex.
 PO22 0EA

New Vehicular Access.

Existing Plan, Site & Block Plan.

Scale: 1:50 & 1:200

Paper Size: A3

Date: March 2013

Drg No.: 6714/01A

All dimensions to be checked on site.
 Do not scale except for planning purposes.