


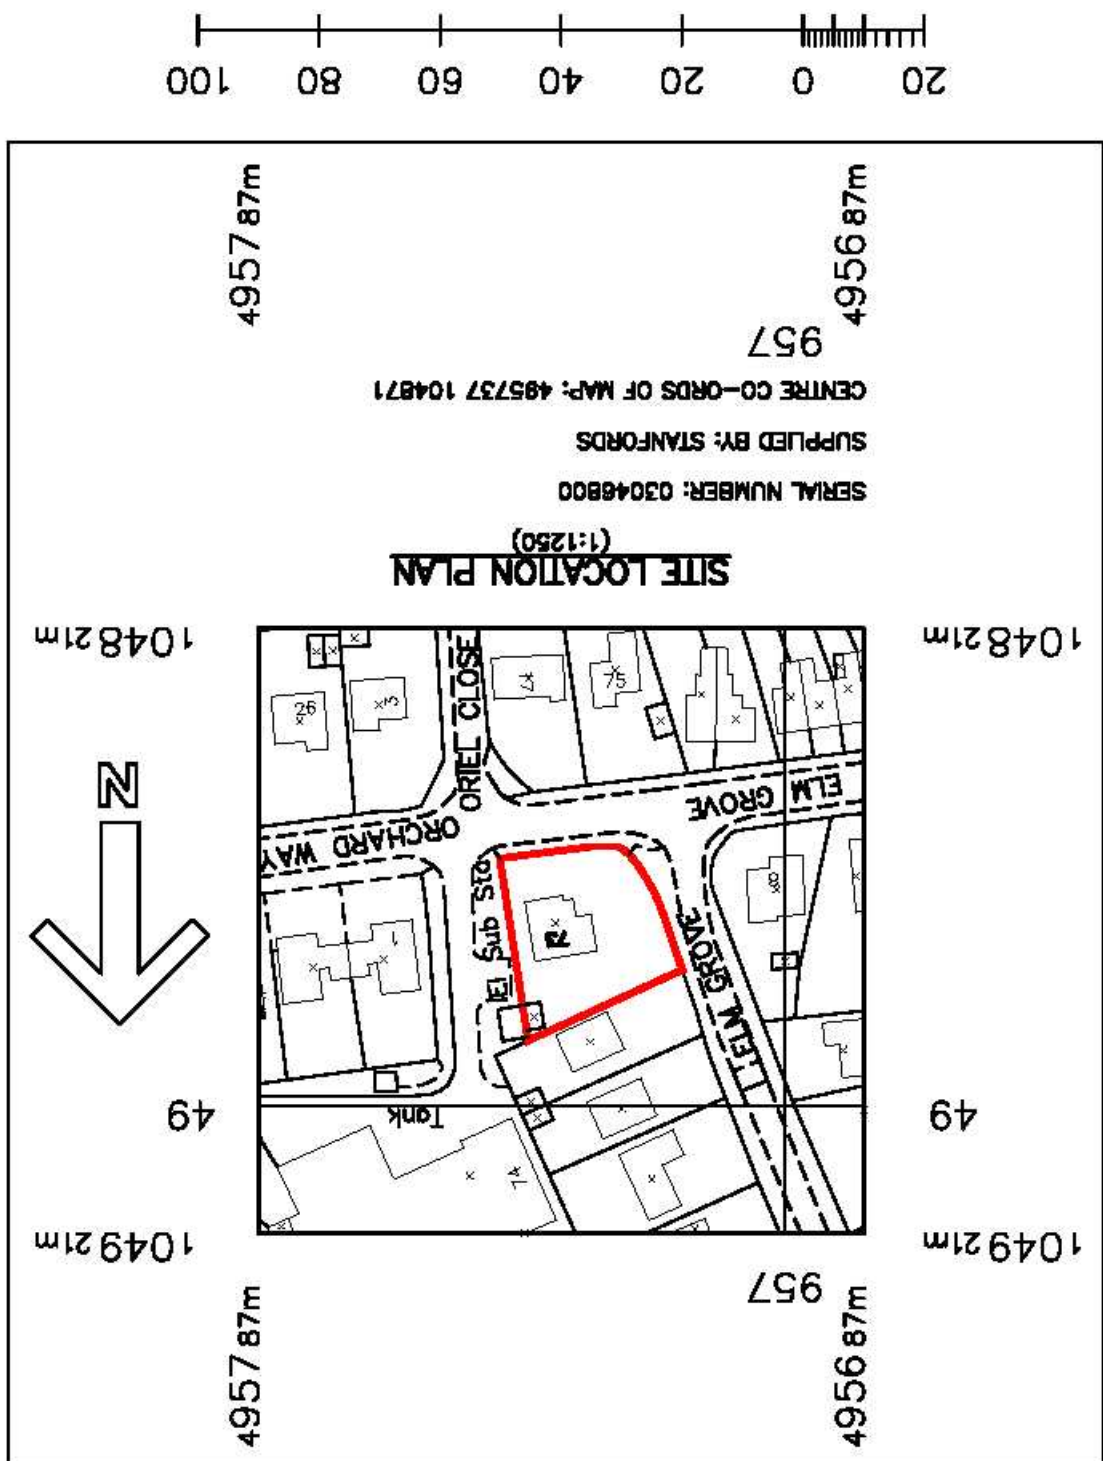

DATE	March 2009	DRAWN	ATC	CHECKED
SCALE	1:1250			
JOB TITLE	73 ELM GROVE, BARNHAM WEST SUSSEX PO22 0HW			
MK	DATE	REVISION		
BY				

SITE LOCATION PLAN

DRAWING TITLE

DRAWING No.

REVISION

1010/07